F.A. RTE.	SECTION	COUNTY	TOTAL SHEETS	SHEET NO.
80-55	99-10(K,BY&AC-B)	WILL	497	489
STA. 13+50	TO STA. 14+50 T. RAMP B			
FED. ROAD DIST. NO.	ILLINOIS	FED. AID PROJECT		

#80906

FINAL SURVEY		BY	DATE
NOTE BOOK	SURVEYED		
NO.	PLOTTED		
	TEMPLATE		
	AREAS		
	AREAS CHECKED		

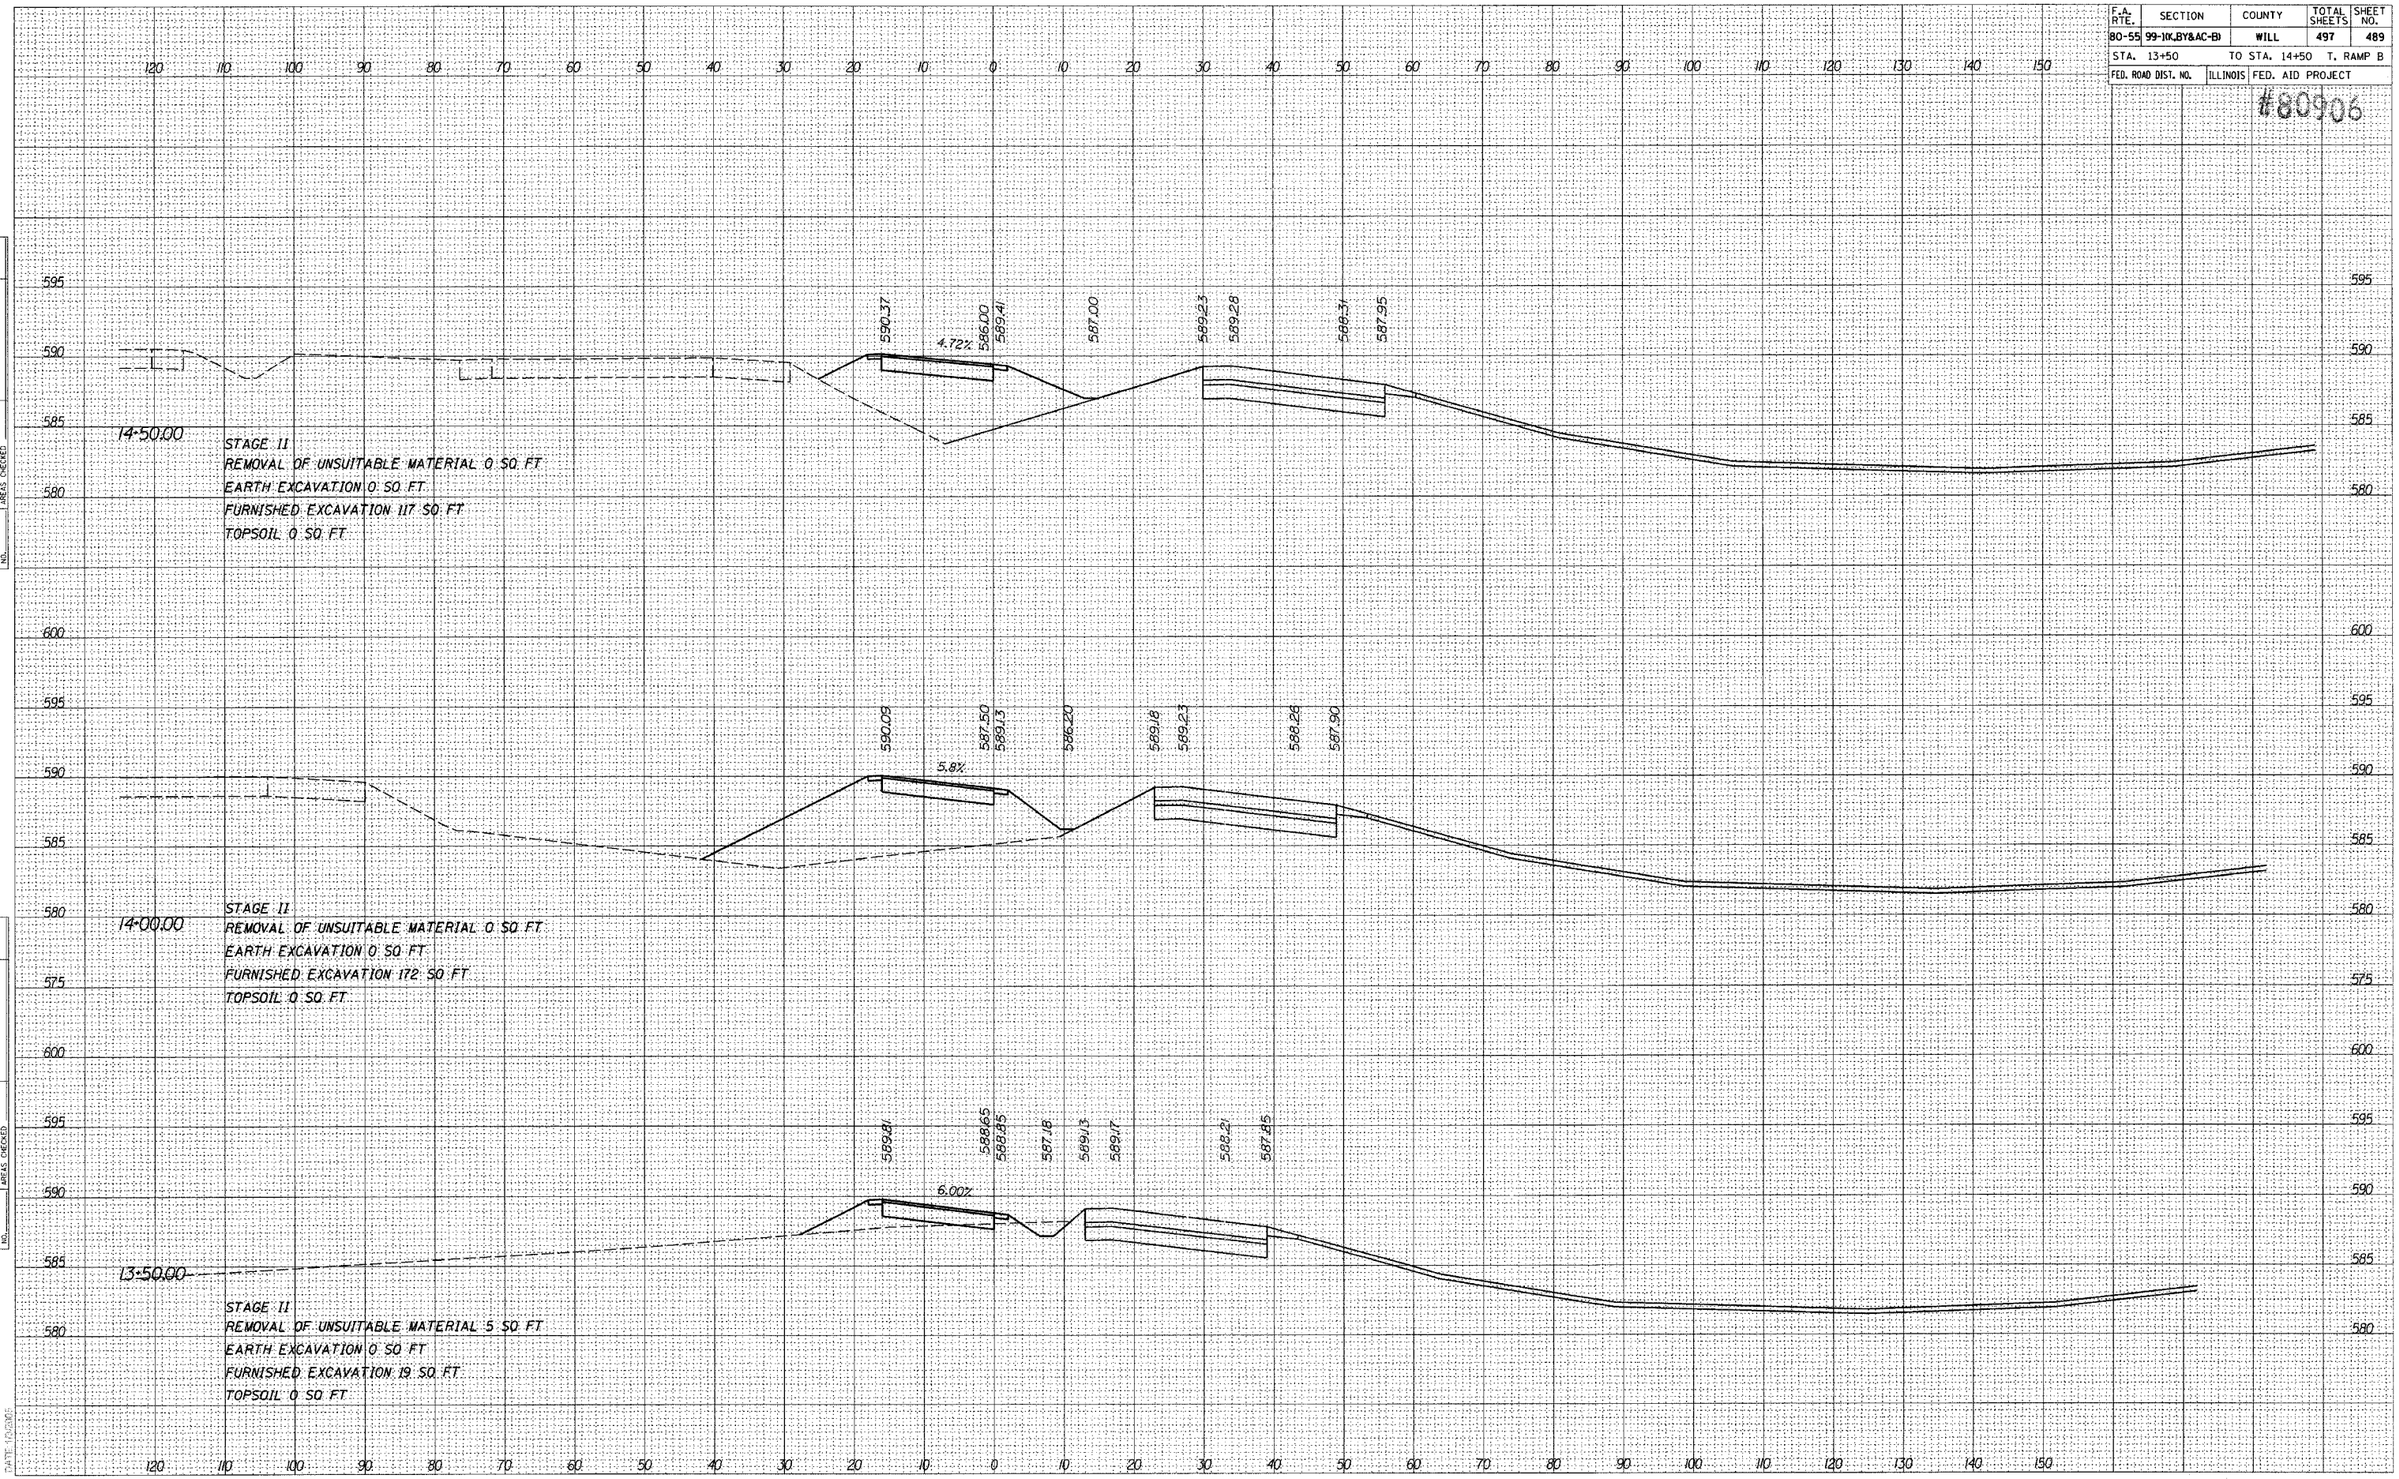

ORIGINAL SURVEY		BY	DATE
NOTE BOOK	SURVEYED		
NO.	PLOTTED		
	TEMPLATE		
	AREAS		
	AREAS CHECKED		

DATE / SCALE

FILENAME: n:\proj\2390\2890-02\design\cad\temp-ramps\2890-1-ramp-b-xm-mean.dgn