F.A. RTE.	SECTION	COUNTY	TOTAL SHEETS	SHEET NO.
80-55	99-1(K,BY&AC-B)	WILL	497	494

STA. 12+63 TO STA. 14+00 T. RAMP F

FED. ROAD DIST. NO. | ILLINOIS | FED. AID PROJECT

#80906

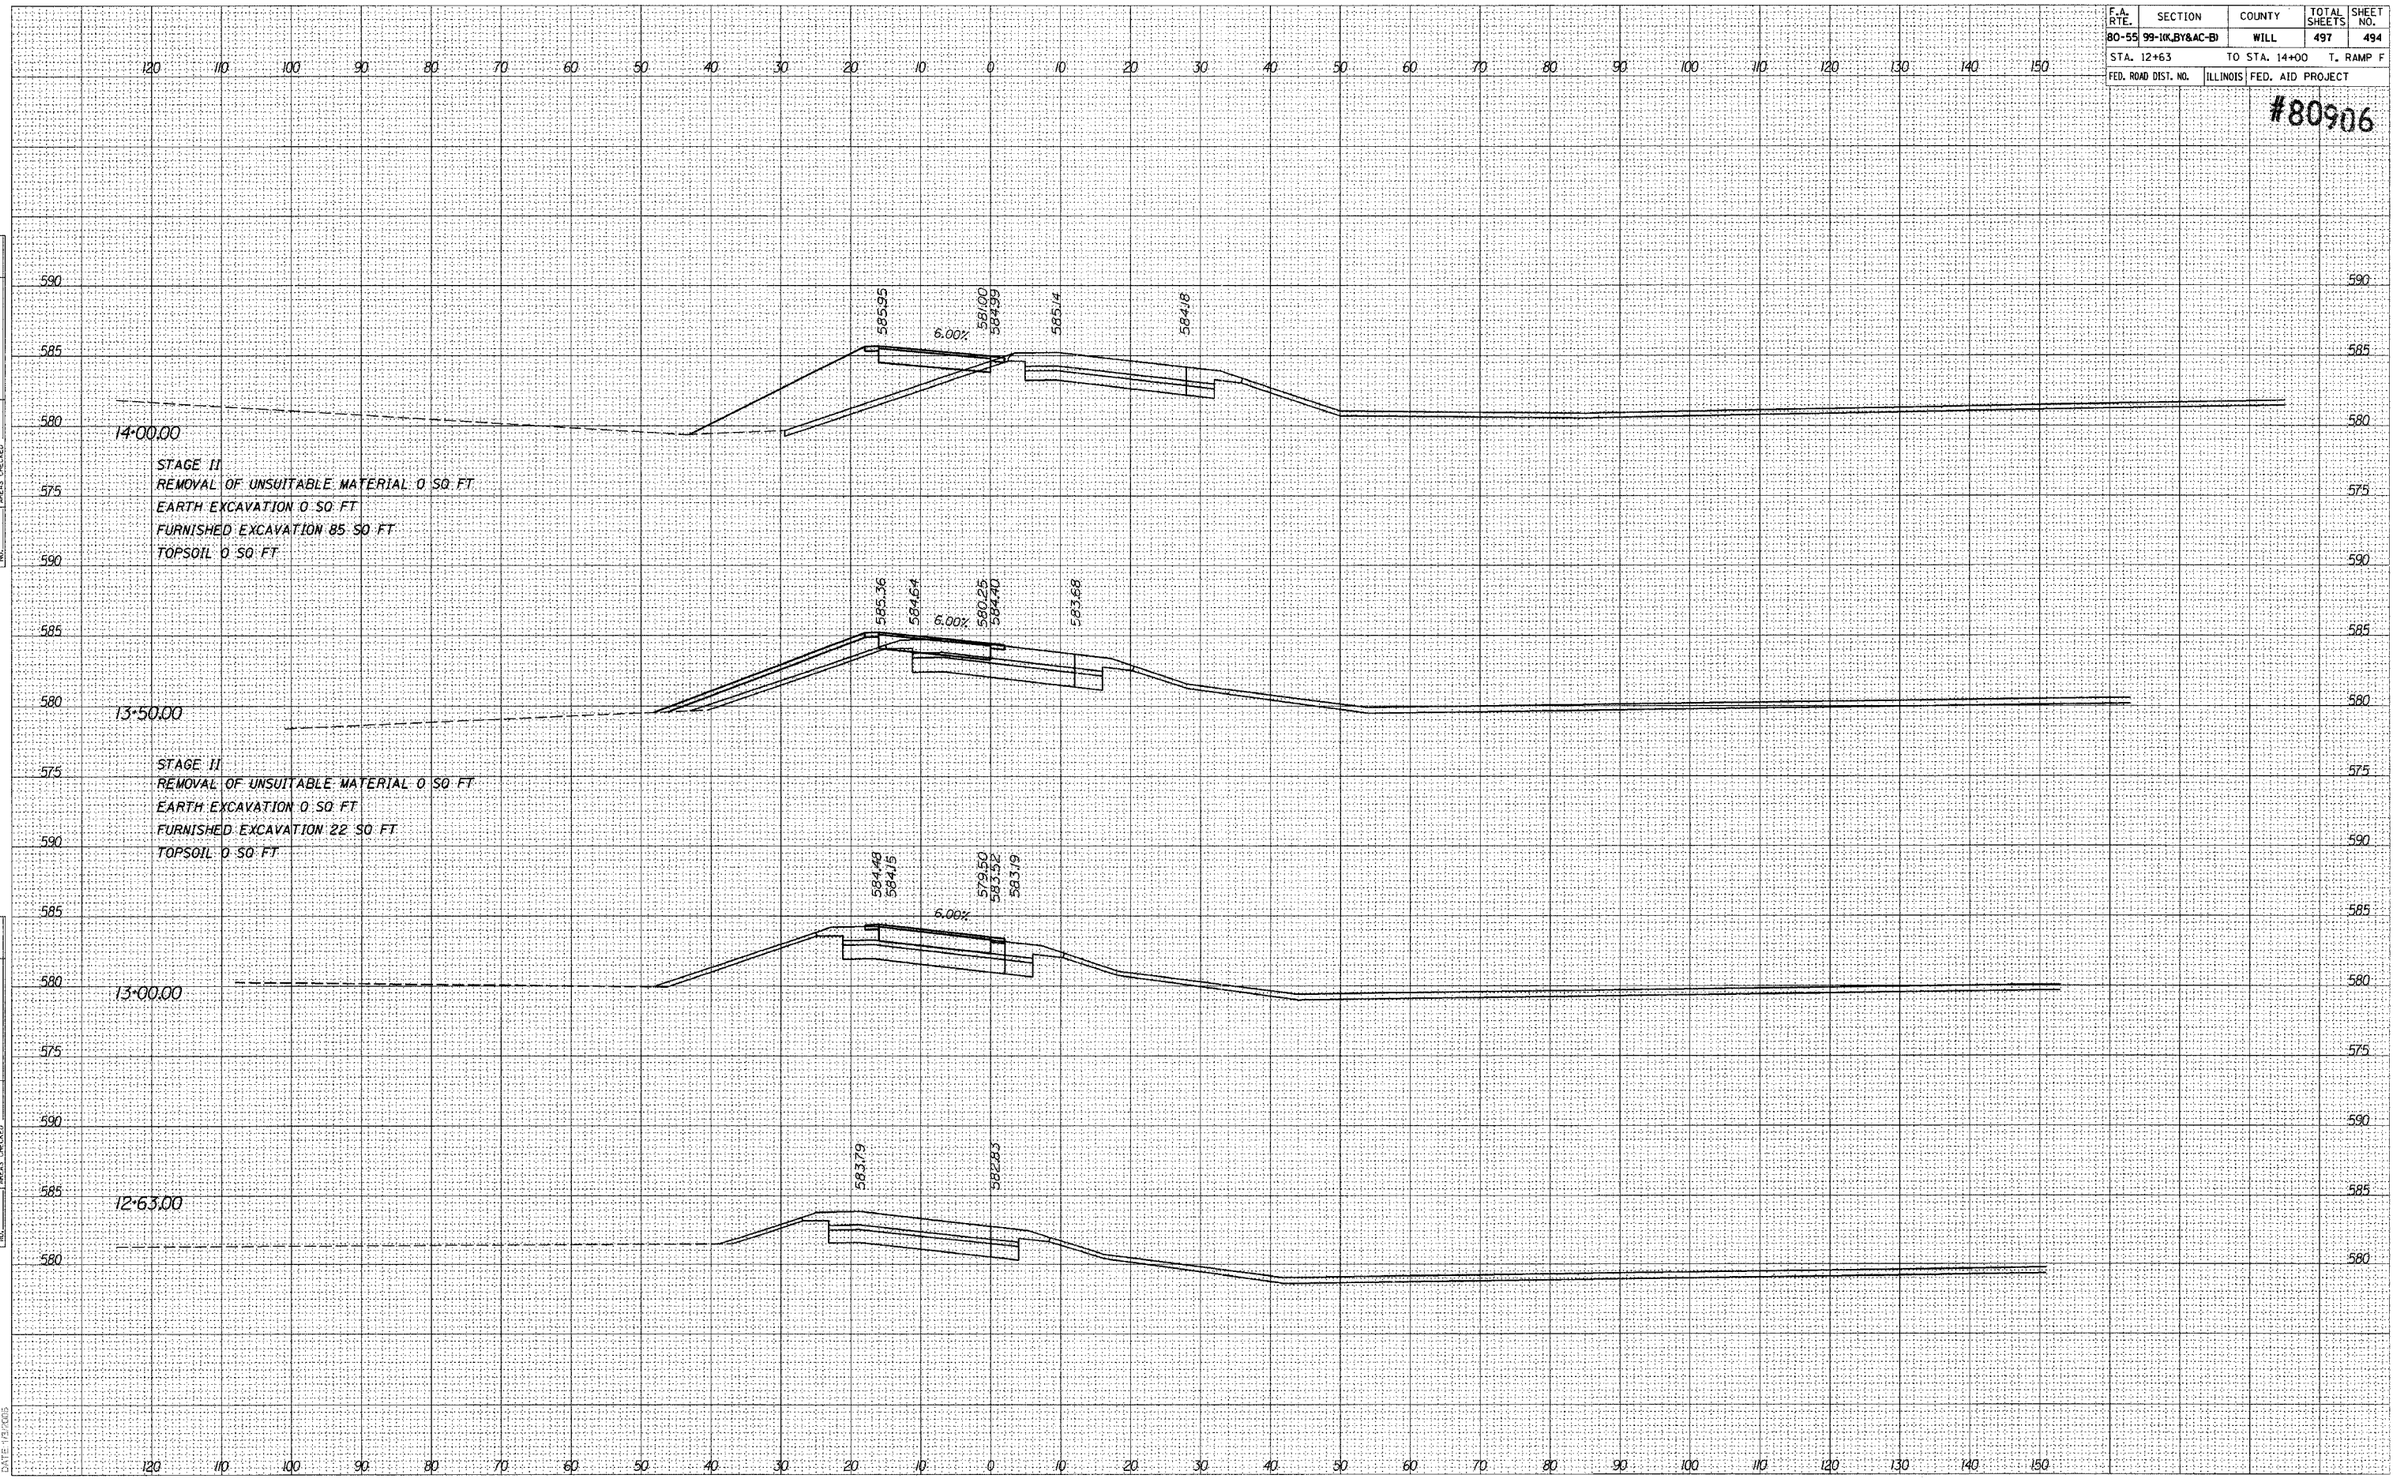

FINAL SURVEY	BY	DATE
NOTE BOOK	SURVEYED	
NO.	PLOTTED	
	TEMPLATE	
	AREAS	
	AREAS CHECKED	

ORIGINAL SURVEY	BY	DATE
NOTE BOOK	SURVEYED	
NO.	PLOTTED	
	TEMPLATE	
	AREAS	
	AREAS CHECKED	

DATE - 1/3/2005

FILENAME: n:\proj\2690\2190-02\design\ramp-rmps\2690-t-ramp f-sht sheet.dgn