F.A.U. RTE.	SECTION	COUNTY	TOTAL SHEETS	SHEET NO.
2585	00-00068-01-WR	COOK	145	66
CONTRACT NO. 83785				

PROPOSED LANDSCAPING

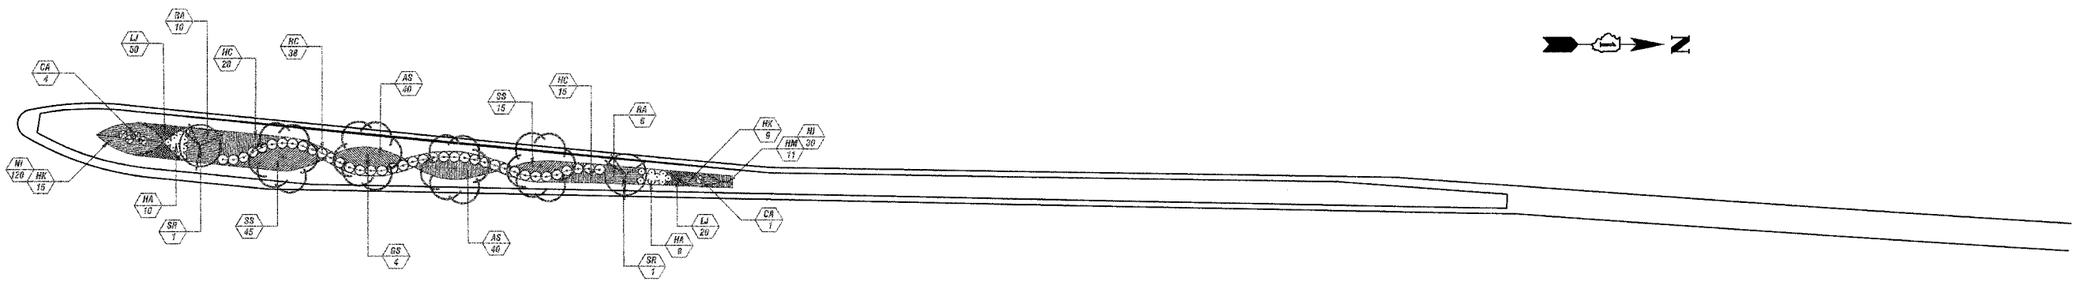

PLANT LIST FOR MEDIAN #4

KEY	COMMON NAME	BOTANICAL NAME	QTY
	SHADE TREES		
GS	SHADEMASTER HONEYLOCUST	GLEDITSIA TRIACANTHOS 'SHADEMASTER'	4
GD	KENTUCKY COFFEETREE	GYMNOCLADUS DIOICUS	-
	ORNAMENTAL TREES		
MC	CHAPARRAL WEEPING MULBERRY	MORUS ALBA 'CHAPARRAL'	-
SR	IVORY SILK JAPANESE TREE LILAC	SYRINGA RETICULATA 'IVORY SILK'	2
	ORNAMENTAL GRASSES		
CA	KARL FOERSTER'S CALAMAGROSTIS	CALAMAGROSTIS ARUNDINACEA 'KARL FOERSTERS'	5
MM	MAIDEN GRASS	MISCANTHUS SINENSIS 'GRACILLIMUS'	-

KEY	COMMON NAME	BOTANICAL NAME	QTY
	SHRUBS		
HA	ANNABELLE HYDRANGEA	HYDRANGEA ARBORESCENS 'ANNABELLE'	19
RC	CAREFREE BEAUTY SHRUB ROSE	ROSA RUGOSA 'CAREFREE BEAUTY'	38
RS	SCARLET MEDILAND SHRUB ROSE	ROSA RUGOSA 'SCARLET MEDILAND'	-
VC	CHICAGO LUSTRE VIBURNUM	VIBURNUM DENTATUM 'CHICAGO LUSTRE'	-
RA	GRO-LOW SUMAC	RHUS AROMATICA 'GRO-LOW'	16
SO	INDIAN CURRANT CORALBERRY	SYMPHORICARPOS ORBICULATUS	-
	BULBS		
NI	ICE FOLLIES DAFFODIL (BY OTHERS)	NARCISSUS 'ICE FOLLIES'	150
NS	SCARLET O'HARA DAFFODIL(BY OTHERS)	NARCISSUS 'SCARLET O'HARA'	-

KEY	COMMON NAME	BOTANICAL NAME	QTY
	PERENNIALS		
HS	STELLA D'ORO DAYLILY	HEMEROCALLIS 'STELLA D'ORO'	-
HC	CHICAGO APACHE DAYLILY	HEMEROCALLIS 'CHICAGO APACHE'	35
HK	CHICAGO ORCHID DAYLILY	HEMEROCALLIS 'CHICAGO ORCHID'	24
PL	LONGIN RUSSIAN SAGE	PEROVSKIA ATRIPLICIFOLIA 'LONGIN'	-
LJ	JOHN BIRCH LILY-TURF	LIRIOPE 'JOHN BIRCH'	70
AS	PAPRIKA YARROW	ACHILLEA X HYBRIDA 'PAPRIKA'	80
SS	AUTUMN JOY SEDUM	SEDUM SPECTABILE 'AUTUMN JOY'	60
RF	GOLDSTURM RUDBECKIA	RUDBECKIA FULGIDA 'GOLDSTURM'	-
BC	EVENING GLOW BERGENIA	BERGENIA CORDIFOLIA 'EVENING GLOW'	-

KEY	COMMON NAME	BOTANICAL NAME	QTY
	PERENNIALS		
CV	ZAGREB COREOPSIS	COREOPSIS VERTICILLATA 'ZAGREB'	-
HM	PURPLE PALACE CORAL BELLS	HEUCHERA MICRANTHA 'PURPLE PALACE'	11

PROPOSED IRRIGATION

IRRIGATION LEGEND

- [2] CONTROLLER (NUMBER DENOTES NUMBER OF ZONES)
- 1-1/2" BACKFLOW PREVENTER
- 1" QUICK COUPLER
- CURB STOP
- ELECTRIC VALVE (ALL VALVES 1" SIZE)
- 1" PIPE SIZE (DIAMETER AS INDICATED)
- POP-UP SPRAY HEAD (SIZE INDICATED)

NOTES:

1.) ALL POP-UP SPRAY HEADS ARE TO BE TWELVE INCHES (12") IN HEIGHT UNLESS OTHERWISE NOTED.

2.) SEE IRRIGATION DETAILS FOR WATER TAP COMPLETE AND ELECTRIC VALVE INSTALLATION.

3.) SEE DRAINAGE AND UTILITY SHEETS FOR WATER SERVICE CONNECTION LOCATIONS

IRRIGATION QUANTITIES					
ITEM	MEDIAN NUMBER				TOTAL
	1	2	3	4	
1804-8H	4	20	1	-	25
1812-8H	20	31	3	8	62
1804-8HV	-	-	2	3	5
1804-10H	9	-	-	-	9
1812-10H	9	-	3	7	19
1804-12H	9	-	-	-	9
1812-12H	24	-	5	7	36
1804-12HV	-	-	-	1	1
1812-12HV	-	-	1	1	2
1812-15H	-	-	8	10	18
1804-15SST	4	2	-	2	8
1812-15SST	-	2	-	-	2
1804-15CST	6	9	1	13	29
1804-15EST	2	2	1	1	6
1" VALVE	4	3	2	3	12
1" PE PIPE	885	780	260	565	2490
1-1/4" PE PIPE	400	205	50	325	980

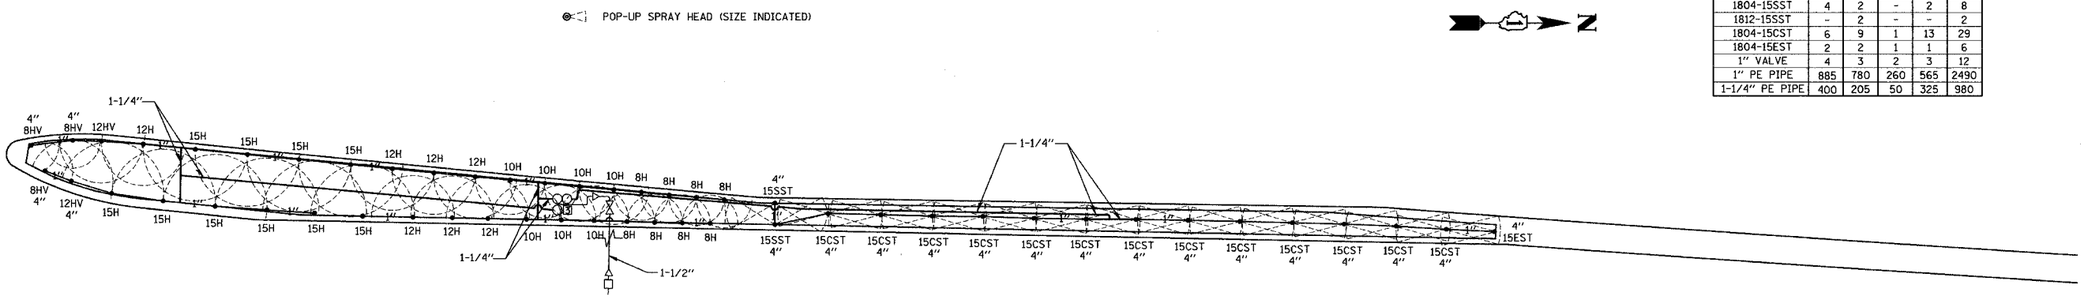

VILLAGE OF SCHAUMBURG
Engineering Department
101 Schaumburg Court
Schaumburg, IL. 60193-7805

PROJECT:

MEACHAM ROAD - NORTH (TOWER TO ALGONQUIN)

NO.	DATE	NATURE OF REVISION	CHKD.
FILE NAME	$FILE$		

DSGN. | DWN. | CHKD. | SCALE: | DATE: 12/20/04

TITLE:

MEDIAN #4

PROJECT NO.

SHEET 66 OF 145

DRAWING NO.