DESIGN		
INT.	DATE	REASON

PLOTS & CHECKS		
INT.	DATE	NO. REASON

CHECKS		
INT.	DATE	REASON

F.A.U. RTE.	SECTION	COUNTY	TOTAL SHEETS	SHEET NO.
6108	(70X) N & TS-1	LA SALLE	460	211
FED. ROAD DIST. NO.	ILLINOIS	FED. AID PROJECT		

CONTRACT NO. 86603 86603

D-93-016-02
P-93-015-00

STATE OF ILLINOIS
DEPARTMENT OF TRANSPORTATION
DIVISION OF HIGHWAYS
PLANS FOR PROPOSED FEDERAL AID HIGHWAY
FAU 6108 (IL. RTE. 351)
SECTION (70X) N & TS-1
CITY OF LA SALLE
LA SALLE COUNTY
PROJECT NO.
C-93-044-95
RECONSTRUCTION OF THE CIVIC ROAD INTERSECTION, INCLUDING TRAFFIC SIGNALS

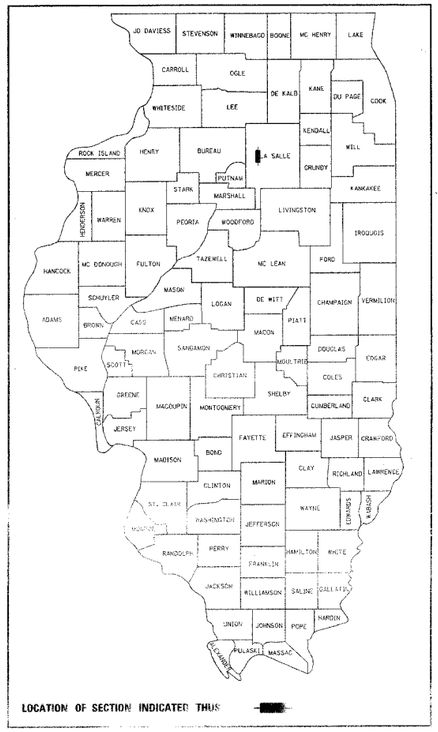

LOCATION OF SECTION INDICATED THUS

INDEX OF SHEETS

SHEET NO.	DESCRIPTION
211	COVER SHEET
212	GENERAL NOTES
213	HIGHWAY STANDARDS, UTILITIES AND LEGEND
214-221	SCHEDULE SUMMARY OF QUANTITIES
222-227	TYPICAL SECTIONS
228-236	SCHEDULE OF QUANTITIES
237	ALIGNMENT & TIES
238-243	REMOVAL & ADJUSTMENT
244-252	PLAN AND PROFILE SHEETS
253-292	SUGGESTED STAGES OF CONSTRUCTION AND TRAFFIC CONTROL
293-297	EROSION AND SEDIMENT CONTROL
298-312	DRAINAGE AND UTILITIES SHEETS
313-314	TESTHOLES
315-320	RIGHT OF WAY SHEETS
321-323	PAVEMENT JOINT DETAILS
324-325	INTERSECTION DETAILS
326-330	PAVEMENT MARKING DETAILS
331-335	TRAFFIC SIGNAL
336	WATER MAIN DETAILS
337	MAILBOX TURNOUT WITH CURB AND GUTTER
338-349	DISTRICT DETAILS
350-460	CROSS SECTIONS

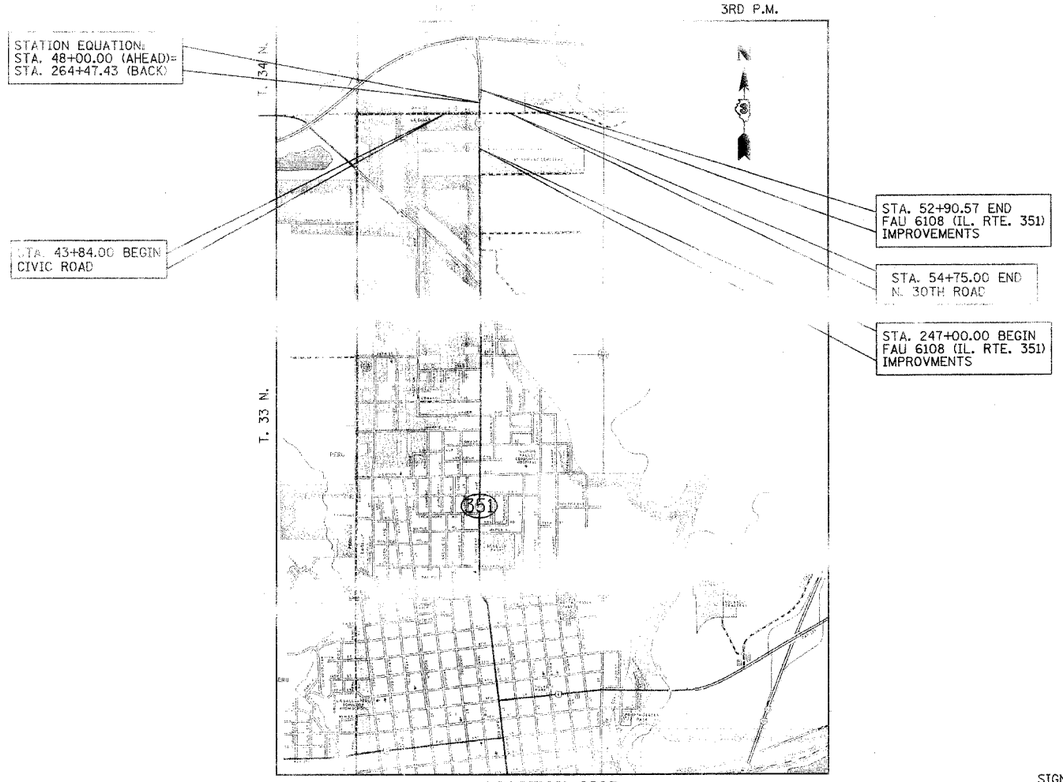

LOCATION MAP

0 1500 3000

DESIGN DESIGNATION = URBAN MINOR ARTERIAL
GROSS LENGTH OF PROJECT = 2338.00 FEET = 0.443 MILES
NET LENGTH OF PROJECT = 2338.00 FEET = 0.443 MILES

200 ADT
4110 IL RTE. 351 SOUTH OF CIVIC ROAD - 45 MPH DESIGN SPEED
5500 IL RTE. 351 NORTH OF CIVIC ROAD - 45 MPH DESIGN SPEED
6110 CIVIC ROAD WEST OF IL RTE. 351 - 30 MPH DESIGN SPEED
1450 N. 30TH ROAD EAST OF IL RTE. 351 - 30 MPH DESIGN SPEED

PC = 96% SU = 3% MU = 1%

UTILITIES

SUBSURFACE UTILITY ENGINEER (S.U.E)
WAS USED ON THE [illegible]

SCALES		
PLAN	0 20 40	1" = 20'
PROFILE HORIZ.	0 20 40	1" = 20'
PROFILE VERT.	0 5 10	1" = 5'
CROSS SECTIONS HORIZ.	0 5 10	1" = 5'
CROSS SECTIONS VERT.	0 1 2	1" = 2'

FULL SIZE PLANS HAVE BEEN PREPARED USING STANDARD ENGINEERING SCALES, REDUCED SIZED PLANS WILL NOT CONFORM TO STANDARD SCALES, IN MAKING MEASUREMENTS ON REDUCED PLANS, THE ABOVE SCALES MAY BE USED.

J.U.L.I.E.
JOINT UTILITY LOCATION INFORMATION FOR EXCAVATION
1-800-892-0123

CONTRACT NO. 86603

DISTRICT 3 NO. (815)-434-6131
PROJECT ENGINEER: DAN DRAPER
UNIT CHIEF: PAT BRABOY
TOWNSHIP:

062-052471
WILLIAM C. BOTT
REGISTERED PROFESSIONAL ENGINEER OF ILLINOIS

SIGNED: William C Bott
DATE: 10/20/04
EXPIRES: 11/30/05

PLANS PREPARED BY:
GREENE & BRADFORD, INC. OF SPRINGFIELD

REVISION	DATE	BY

COMPUTER FILE NO. COV-50
PROJECT: 01194.B.N 08/16/04-RPB

"PRINTED BY THE AUTHORITY OF THE STATE OF ILLINOIS"

IDOTCOV 1:50 6/99 COUNTY: LA SALLE SECTION: (71X)N ROUTE: FAU 6108 "COMBINED SET 2 OF 2" FAU 6108 (IL RTE. 351) LA SALLE COUNTY