F.A.U. RTE.	SECTION	COUNTY	TOTAL SHEETS	SHEET NO.
6108	70X(N & TS-1	LA SALLE	460	239
STA. 247+00		TO STA. 257+00		
FED. ROAD DIST. NO.	ILLINOIS	FED. AID PROJECT		

CONTRACT NO. 86603

0 20 40
SCALE IN FEET

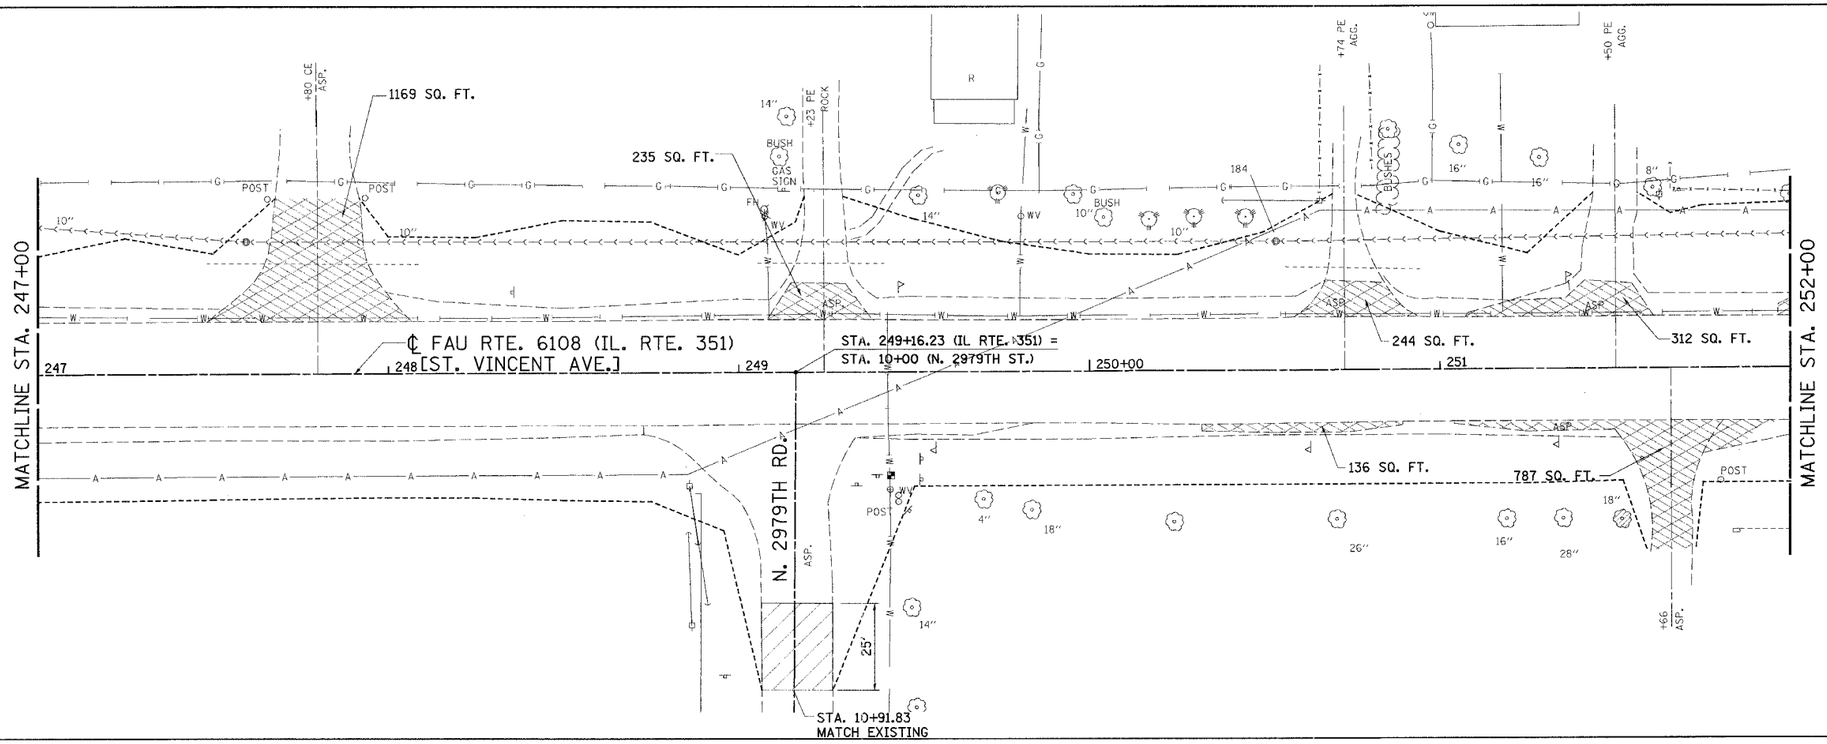

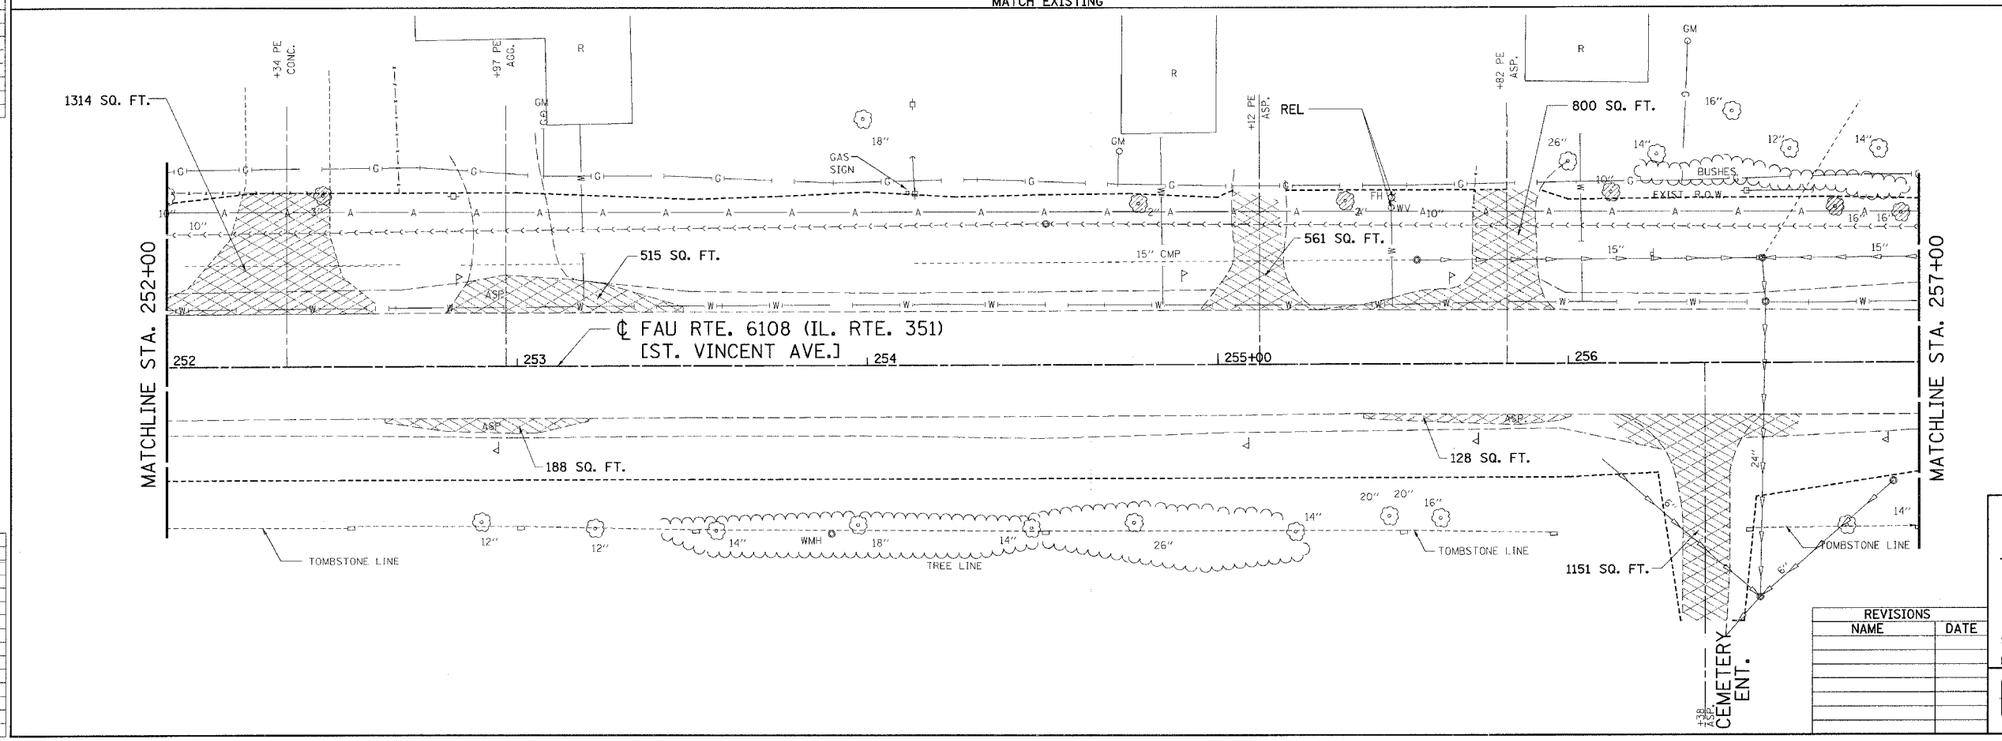

LEGEND

- CURB AND GUTTER REMOVAL
- SIDEWALK REMOVAL
- DRIVEWAY REMOVAL
- SURFACE REMOVAL & BUTT JOINT
- PAVEMENT REMOVAL
- CONCRETE MEDIAN SURFACE REMOVAL
- BITUMINOUS SHOULDER REMOVAL
- BRIDGE APPROACH PAVEMENT REMOVAL
- TREE REMOVAL
- TO BE RELOCATED — REL

ILLINOIS DEPARTMENT OF TRANSPORTATION

REMOVAL AND ADJUSTMENT PLAN

FAU 6108 (IL. RTE. 351)
SECTION (70X)N & TS-1
LASALLE COUNTY

SCALE: VERT.
HORIZ.
DATE: 6/30/03

DRAWN BY: MABUS
DESIGNED BY: BOTT
CHECKED BY: COLBROOK

GREENE & BRADFORD, INC.
OF SPRINGFIELD
CONSULTING ENGINEERS
RTE. 36 & CONSTITUTION DRIVE
SPRINGFIELD, ILLINOIS 62707
PROFESSIONAL DESIGN FIRM NO. 184-000279
PROFESSIONAL DESIGN FIRM NO. 184-000279 CORPORATION
(217) 753-8941, (217) 753-8977 (F), E-MAIL: info@greenebradford.com

COMPUTER FILE NO.
REMOVAL351H-02
PROJECT: 01194.8_N
08/05/04-GSJ

REVISIONS	
NAME	DATE

DESIGN		
INT.	DATE	REASON

PLOTS & CHECKS		
INT.	DATE	NO. REASON

CHECKS		
INT.	DATE	REASON

FILE NAME = $FILE$
PLOT SCALE = $pltscale$ DRV = $PLOTTER$
PLOT DATE = $DATE$
PLOT TIME = $TIME$
OPERATOR = $USER$

IDOTPL-20 1"=20' 8/07/00

FAU RTE. 6108 (IL RTE. 351) LASALLE CO.