F.A.U RTE.	SECTION	COUNTY	TOTAL SHEETS	SHEET NO.
6108	(70X)N & TS-1	LA SALLE	460	263
STA.	TO STA.			
FED. ROAD DIST. NO.	ILLINOIS	FED. AID PROJECT		

CONTRACT NO. 86603

DESIGN		
INT.	DATE	REASON

PLOTS & CHECKS			
INT.	DATE	NO.	REASON

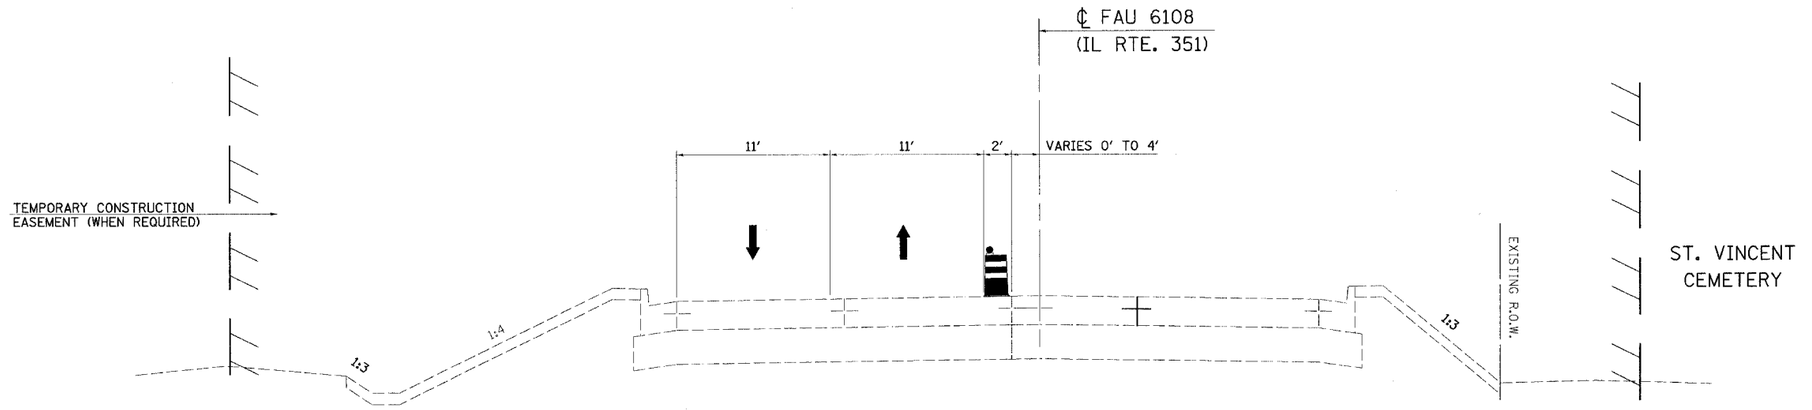

STAGE 5A, 5B & 5C TYPICAL SECTION

STA. 260+20 TO STA. 263+00

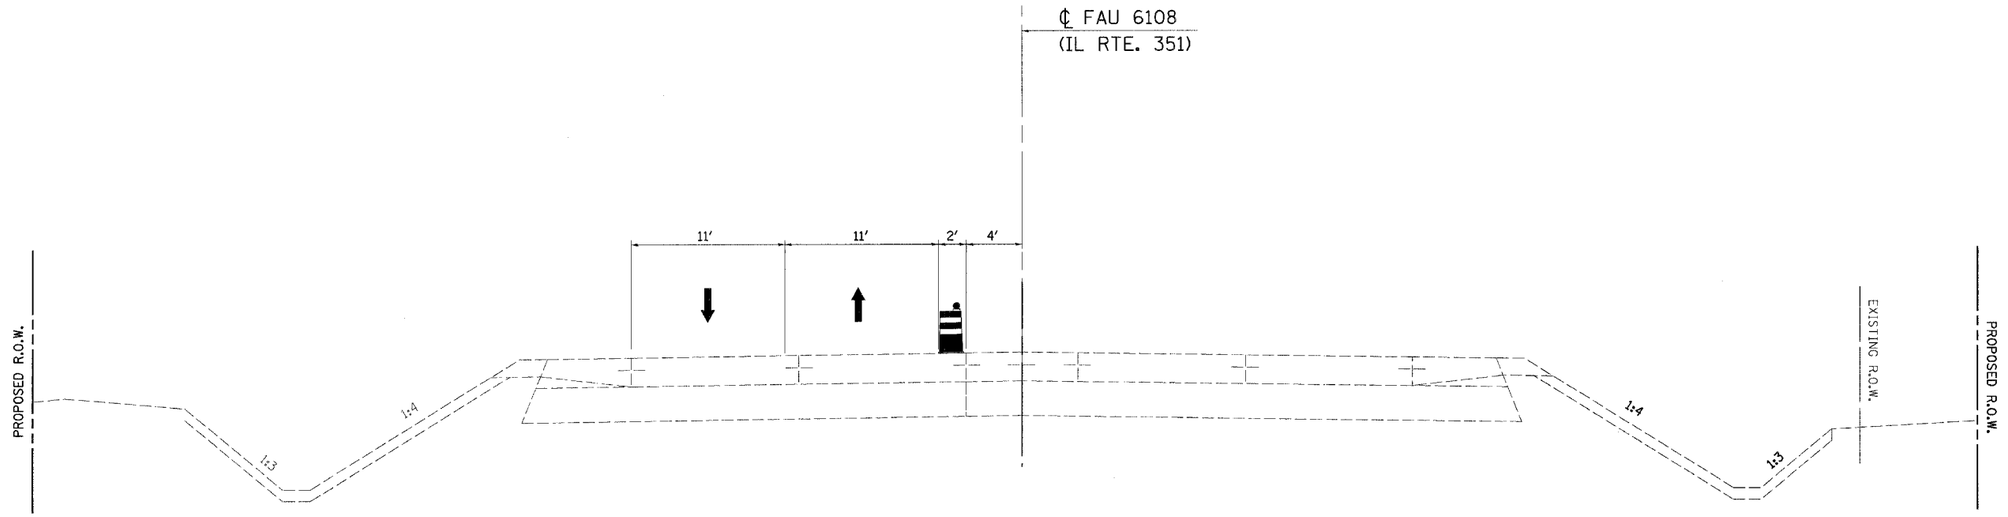

STAGE 5A, 5B & 5C TYPICAL SECTION

STA. 263+00 TO STA. 52+90.57

CHECKS		
INT.	DATE	REASON

REVISIONS	
NAME	DATE

ILLINOIS DEPARTMENT OF TRANSPORTATION

STAGE CONSTRUCTION
TYPICAL SECTIONS

FAU 6108 (IL RTE. 351)
SECTION (70X)N & TS-1
LA SALLE COUNTY

SCALE: VERT. HORIZ.
DATE: 03/12/04

DRAWN BY: BISHOP
DESIGNED BY: KUNTZMAN
CHECKED BY: COLBROOK

GREENE & BRADFORD, INC.
OF SPRINGFIELD
CONSULTING ENGINEERS
3600 CONSTITUTION DRIVE
SPRINGFIELD, ILLINOIS 62707
PROFESSIONAL DESIGN FIRM NO. 184-000179
PROFESSIONAL & STRUCTURAL ENGINEERING CORPORATION
(217) 752-8884, (217) 753-5627 (FAX) e-mail: greenebradfordinc@ifw-dc.com

COMPUTER FILE NO.
STAGETYPS-9

PROJECT: 01194_b_n
03/18/04-RPB

IDOTPL-5 1"=5' 8/07/00

FAU 6108 (IL. RTE. 351) LA SALLE COUNTY