DESIGN		
INT.	DATE	REASON

PLOTS & CHECKS			
INT.	DATE	NO.	REASON

FILE NAME = $FILE$ PLOT STYLE = $PLOTSTYLE$ PLOT DATE = $DATE$ PLOT TIME = $TIME$ OPERATOR = $USER$ DRV = $PLOTTER$

CHECKS		
INT.	DATE	REASON

F.A.U. RTE.	SECTION	COUNTY	TOTAL SHEETS	SHEET NO.
6108	(70X)N & TS-1	LA SALLE	460	285
STA. 261+00		TO STA.270+00		
FED. ROAD DIST. NO.	ILLINOIS	FED. AID PROJECT		

CONTRACT NO. 86603

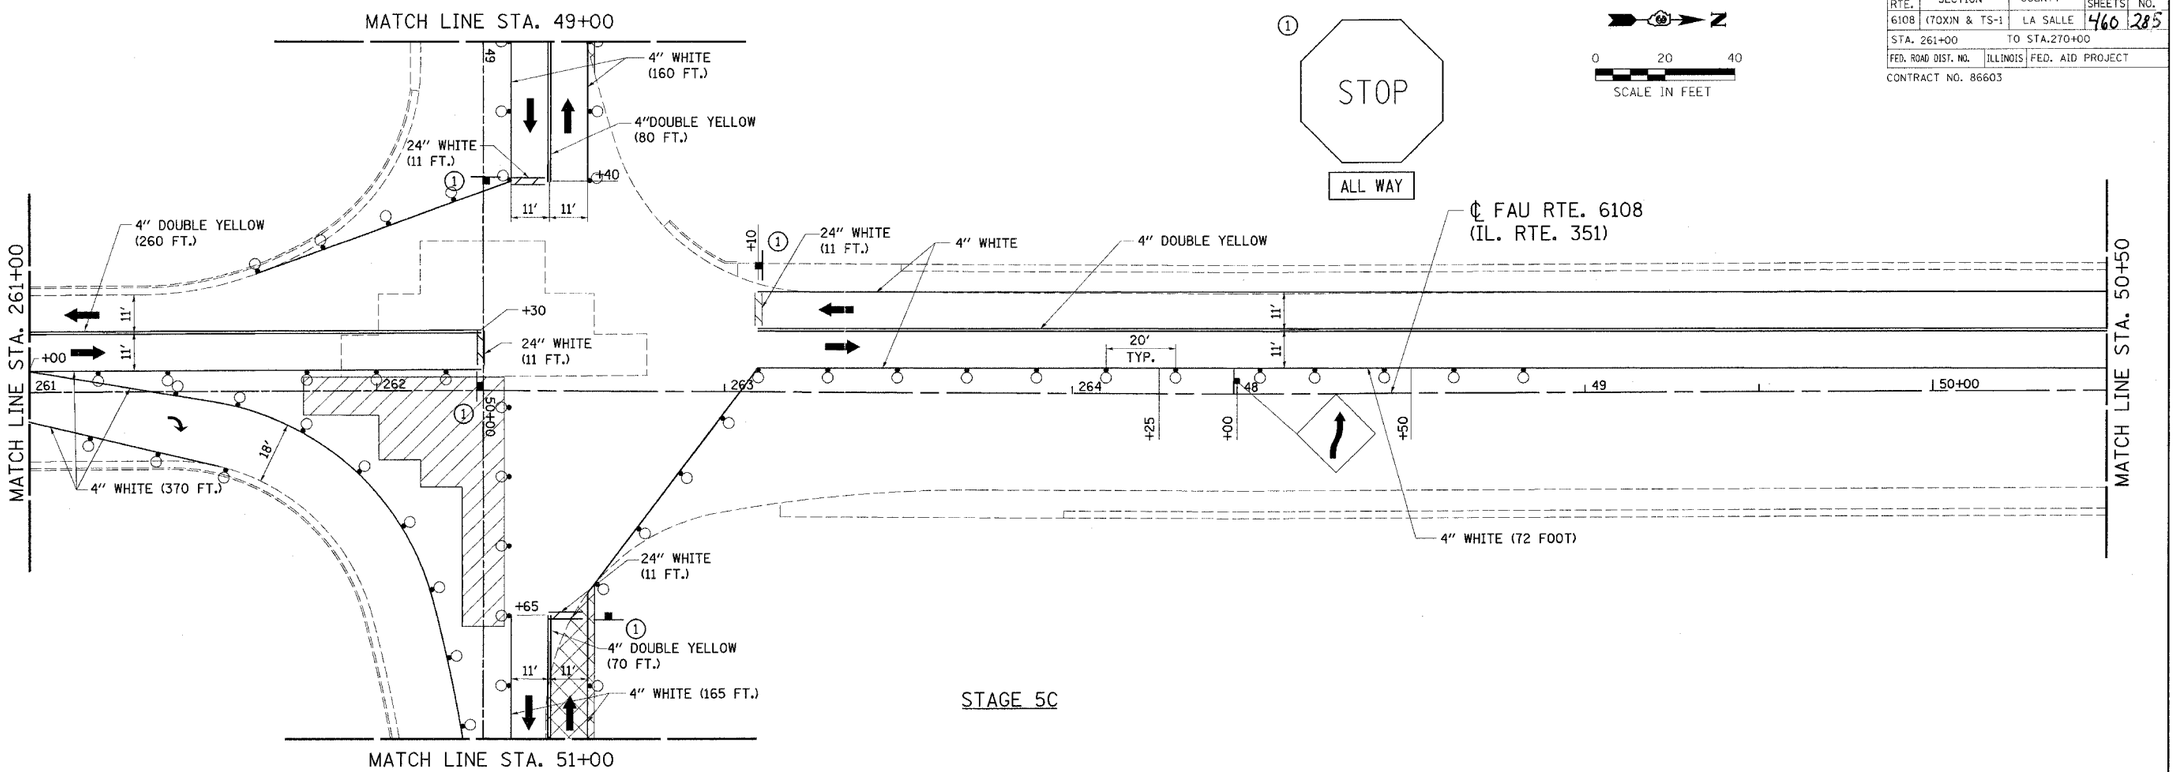

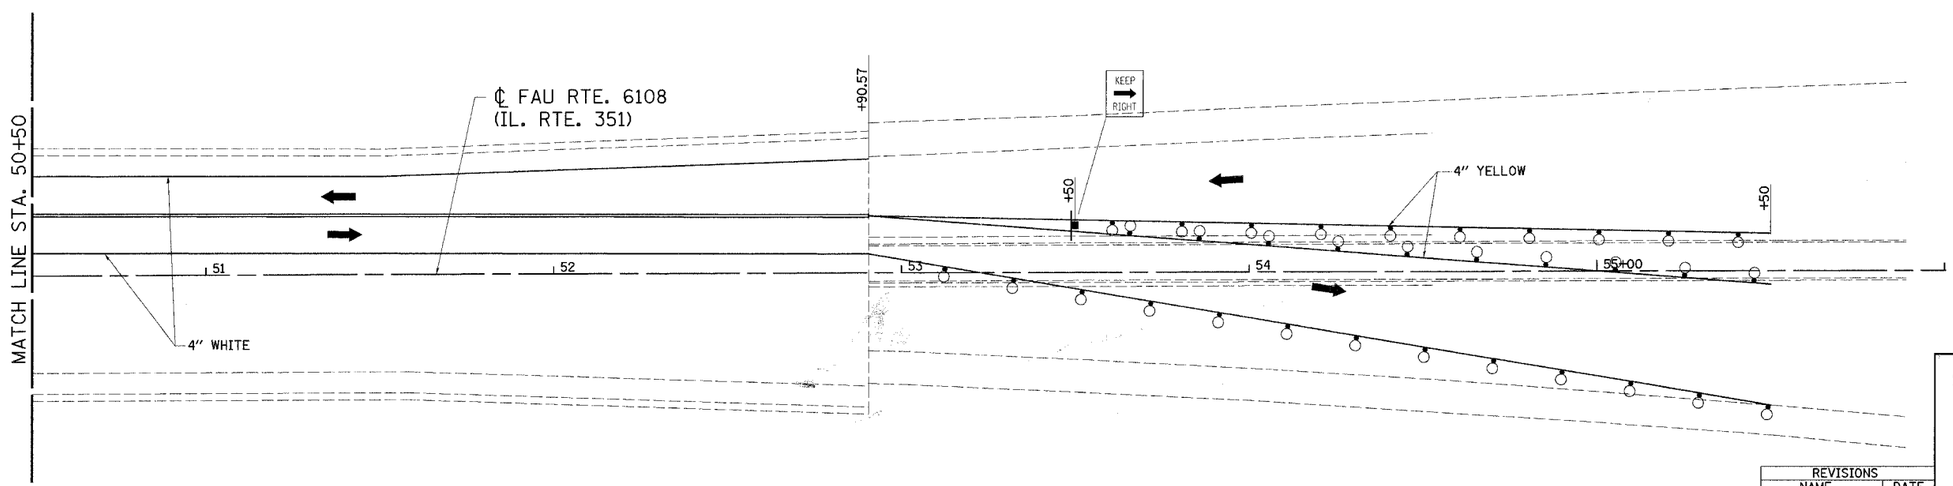

0 20 40
SCALE IN FEET

LEGEND

- DIRECTION OF TRAFFIC
- TYPE C BIDIRECTIONAL REFLECTOR
- TYPE III BARRICADE W/ FLASHING LIGHTS
- TYPE III BARRICADE
- DRUM OR BARRICADE WITH STEADY BURNING LIGHT
- WORK ZONE
- DRUM OR BARRICADE
- TEMPORARY WIDENING

REVISIONS	
NAME	DATE

ILLINOIS DEPARTMENT OF TRANSPORTATION

STAGE 5C TRAFFIC CONTROL & CONSTRUCTION

STA. 261+00 TO STA. 270+00

FAU 6108 (IL RTE. 351)
SECTION (70X)N & TS-1
LA SALLE COUNTY

SCALE: VERT.
HORIZ.
DATE 05/07/03

DRAWN BY: MABUS
DESIGNED BY: KUNTZMAN
CHECKED BY: COLBROOK

GREENE & BRADFORD, INC. OF SPRINGFIELD
CONSULTING ENGINEERS
1500 CONSTITUTION DRIVE
SPRINGFIELD, ILLINOIS 62721
PROFESSIONAL DESIGN FIRM NO. 184-000178
PROFESSIONAL & STRUCTURAL ENGINEERING CORPORATION
(217) 793-8451, (217) 793-9377 (FAX) e-mail: - mail@greenebradford.com

COMPUTER FILE NO.
STAGE5-C-2
PROJECT 01194.b_n
10/01/03-JLJ

IDOTPL-20 1"=20' 8/07/00