F.A.U. RTE.	SECTION	COUNTY	TOTAL SHEETS	SHEET NO.
6108	(70X)N & TS-1	LA SALLE	460	369
STA. 257+00		TO STA. 261+00		
FED. ROAD DIST. NO.	ILLINOIS	FED. AID PROJECT		

CONTRACT NO. 86603

0 20 40
SCALE IN FEET

194 STA. 258+05, 30' LT.
EXISTING MANHOLE-STORM
RIM = 634.57 FL (W) = 632.30
FL (N) = 632.07 FL (S) = 631.07
MANHOLE TO BE REMOVED

195 STA. 258+53, 30' LT.
EXISTING MANHOLE-STORM
RIM = 634..47
FL = 632.62
MANHOLE TO BE REMOVED

196 STA. 258+52.91, 38' LT.
EXISTING MANHOLE-SANITARY
RIM = 634.46
FL = 623.70
MANHOLE TO BE ADJUSTED
RIM = 633.84

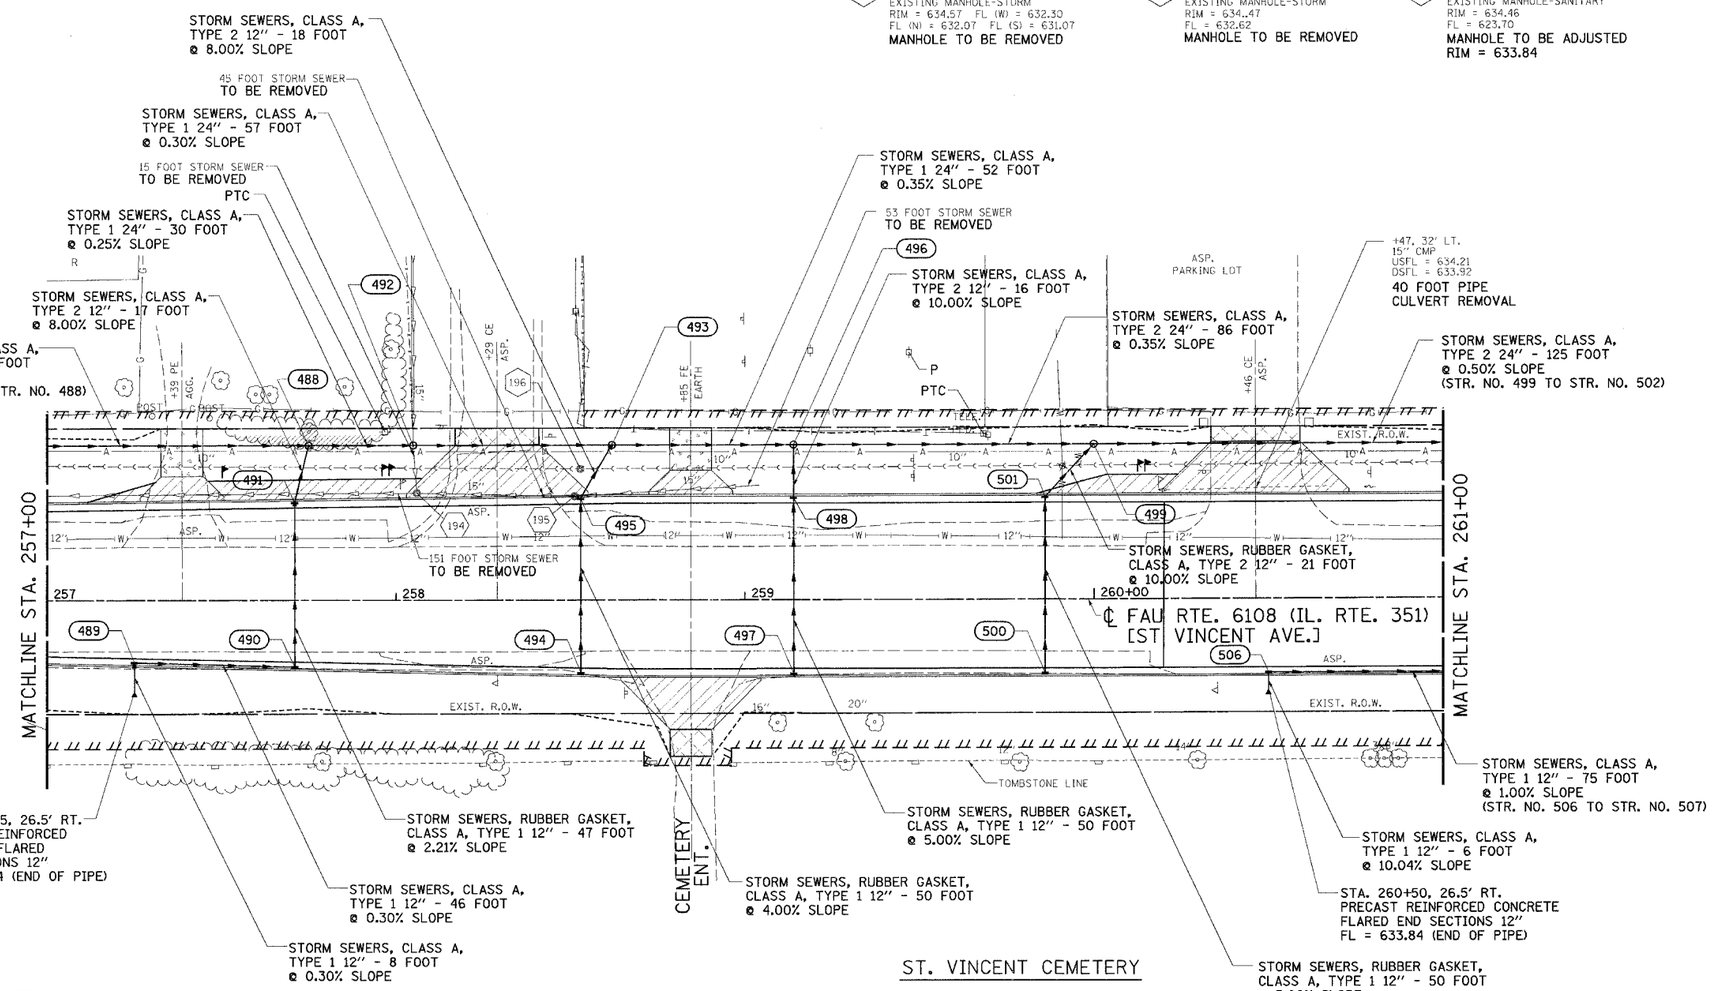

ST. VINCENT CEMETERY

(488)
STA. 257+75, 45' LT.
MANHOLES, TYPE A,
4'-DIAMETER, TYPE 8 GRATE
RIM = 634.00
FL (N) = 628.66
FL (S) = 628.66
FL (E) = 629.60

(489)
STA. 257+25, 18.13' RT.
INLETS, TYPE B,
TYPE 3 FRAME AND GRATE
EP = 635.81
FL = 632.14

(490)
STA. 257+71, 19.43' RT.
INLETS, TYPE B,
TYPE 3 FRAME AND GRATE
EP = 635.84
FL (E) = 632.00
FL (W) = 632.00

(491)
STA. 257+71, 28.32' LT.
INLETS, TYPE B,
TYPE 3 FRAME AND GRATE
EP = 635.69
FL (E) = 630.96
FL (W) = 630.96

(492)
STA. 258+05, 45' LT.
MANHOLES, TYPE A,
4'-DIAMETER, TYPE 8 GRATE
RIM = 634.40
FL (N) = 628.59
FL (S) = 628.59
FL (W) = 632.40±

(493)
STA. 258+62, 45' LT.
MANHOLES, TYPE A,
4'-DIAMETER, TYPE 8 GRATE
RIM = 633.84
FL (N) = 628.42
FL (S) = 628.42
FL (E) = 629.66

(494)
STA. 258+53, 21.26' RT.
INLETS, TYPE A,
TYPE 3 FRAME AND GRATE
EP = 636.10
FL = 633.10

(495)
STA. 258+53, 29.36' LT.
INLETS, TYPE B,
TYPE 3 FRAME AND GRATE
EP = 635.96
FL (E) = 631.10
FL (W) = 631.10

(496)
STA. 259+14, 45' LT.
MANHOLES, TYPE A,
4'-DIAMETER, TYPE 8 GRATE
RIM = 635.69
FL (N) = 628.24
FL (S) = 628.24
FL (E) = 629.21

(497)
STA. 259+14, 21.5' RT.
INLETS, TYPE A,
TYPE 3 FRAME AND GRATE
EP = 636.31
FL = 633.31

(498)
STA. 259+14, 29.5' LT.
INLETS, TYPE B,
TYPE 3 FRAME AND GRATE
EP = 636.17
FL (E) = 630.81
FL (W) = 630.81

(499)
STA. 260+00, 45' LT.
MANHOLES, TYPE A,
4'-DIAMETER, TYPE 8 GRATE
RIM = 635.00
FL (N) = 627.94
FL (S) = 627.94
FL (E) = 628.98

(500)
STA. 259+86, 21.5' RT.
INLETS, TYPE A,
TYPE 3 FRAME AND GRATE
EP = 636.58
FL = 633.58

(501)
STA. 259+86, 29.5' LT.
INLETS, TYPE B,
TYPE 3 FRAME AND GRATE
EP = 636.44
FL (E) = 631.08
FL (W) = 631.08

(506)
STA. 260+50, 21.5' RT.
INLET, TYPE B,
TYPE 3 FRAME AND GRATE
EP = 635.74
FL (E) = 633.24
FL (N) = 633.24

CONTAMINATION SITE:
EXCAVATION NOT TO EXCEED LISTED DEPTH UNLESS APPROVED BY ENGINEER.

0'
2'
3'
4'
6'

REVISIONS	
NAME	DATE
MABUS	09/15/03

ILLINOIS DEPARTMENT OF TRANSPORTATION

DRAINAGE & UTILITIES PLAN

FAU 6108 (IL. RTE. 351)
SECTION (70X)N & TS-1
LASALLE COUNTY

SCALE: VERT. HORIZ.
DATE: 06/06/03
DRAWN BY: MABUS
DESIGNED BY: BOTT
CHECKED BY: COLBROOK

GREENE & BRADFORD, INC. OF SPRINGFIELD
CONSULTING ENGINEERS
2100 CONSTITUTION DRIVE
SPRINGFIELD, ILLINOIS 62707
REGISTERED ILL. STRUCT. ENGINEERS CORPORATION
PROFESSIONAL ILL. STRUCT. ENGINEERS CORPORATION
(217) 793-9844, (217) 793-3227 (FL/FAX) - drainage@greenebradford.com

COMPUTER FILE NO. SS3511-02
PROJECT: 01194_B_N
04/27/04-RPB

DESIGN
INT.	DATE	REASON

PLOTS & CHECKS
INT.	DATE	NO.	REASON

FILE NAME = $FILE$
PLOT SCALE = $plotscale$ DRV = $PLOTTER$
PLOT DATE = $DATE$
PLOT TIME = $TIME$
OPERATOR = $USER$

CHECKS
INT.	DATE	REASON

IDOTPL-20 1"=20' 8/07/00

DRAINAGE & UTILITIES - FAU RTE. 6108 (IL RTE. 351) LASALLE CO.