DESIGN		
INT.	DATE	REASON

PLAN		
NOTE BOOK NO.		
DRAWING PLOTTED		
ALIGNMENT CHECKED		
PLAN & PROFILE CHECKED		
CADD FILE NAME		
	BY	DATE

PLOTS & CHECKS		
INT.	DATE	NO. REASON

PROFILE		
NOTE BOOK NO.		
SURVEYED		
PLOTTED		
GRADES CHECKED		
PLAN & PROFILE CHECKED		
STRUCTURE NOTATIONS CHKD		
	BY	DATE

CHECKS		
INT.	DATE	REASON

F.A.U. RTE.	SECTION	COUNTY	TOTAL SHEETS	SHEET NO.
6108	(70X)N & TS-1	LASALLE	460	312
STA. 53+00	TO STA. 58+00			
FED. ROAD DIST. NO.	ILLINOIS	FED. AID PROJECT		
CONTRACT NO. 86603				

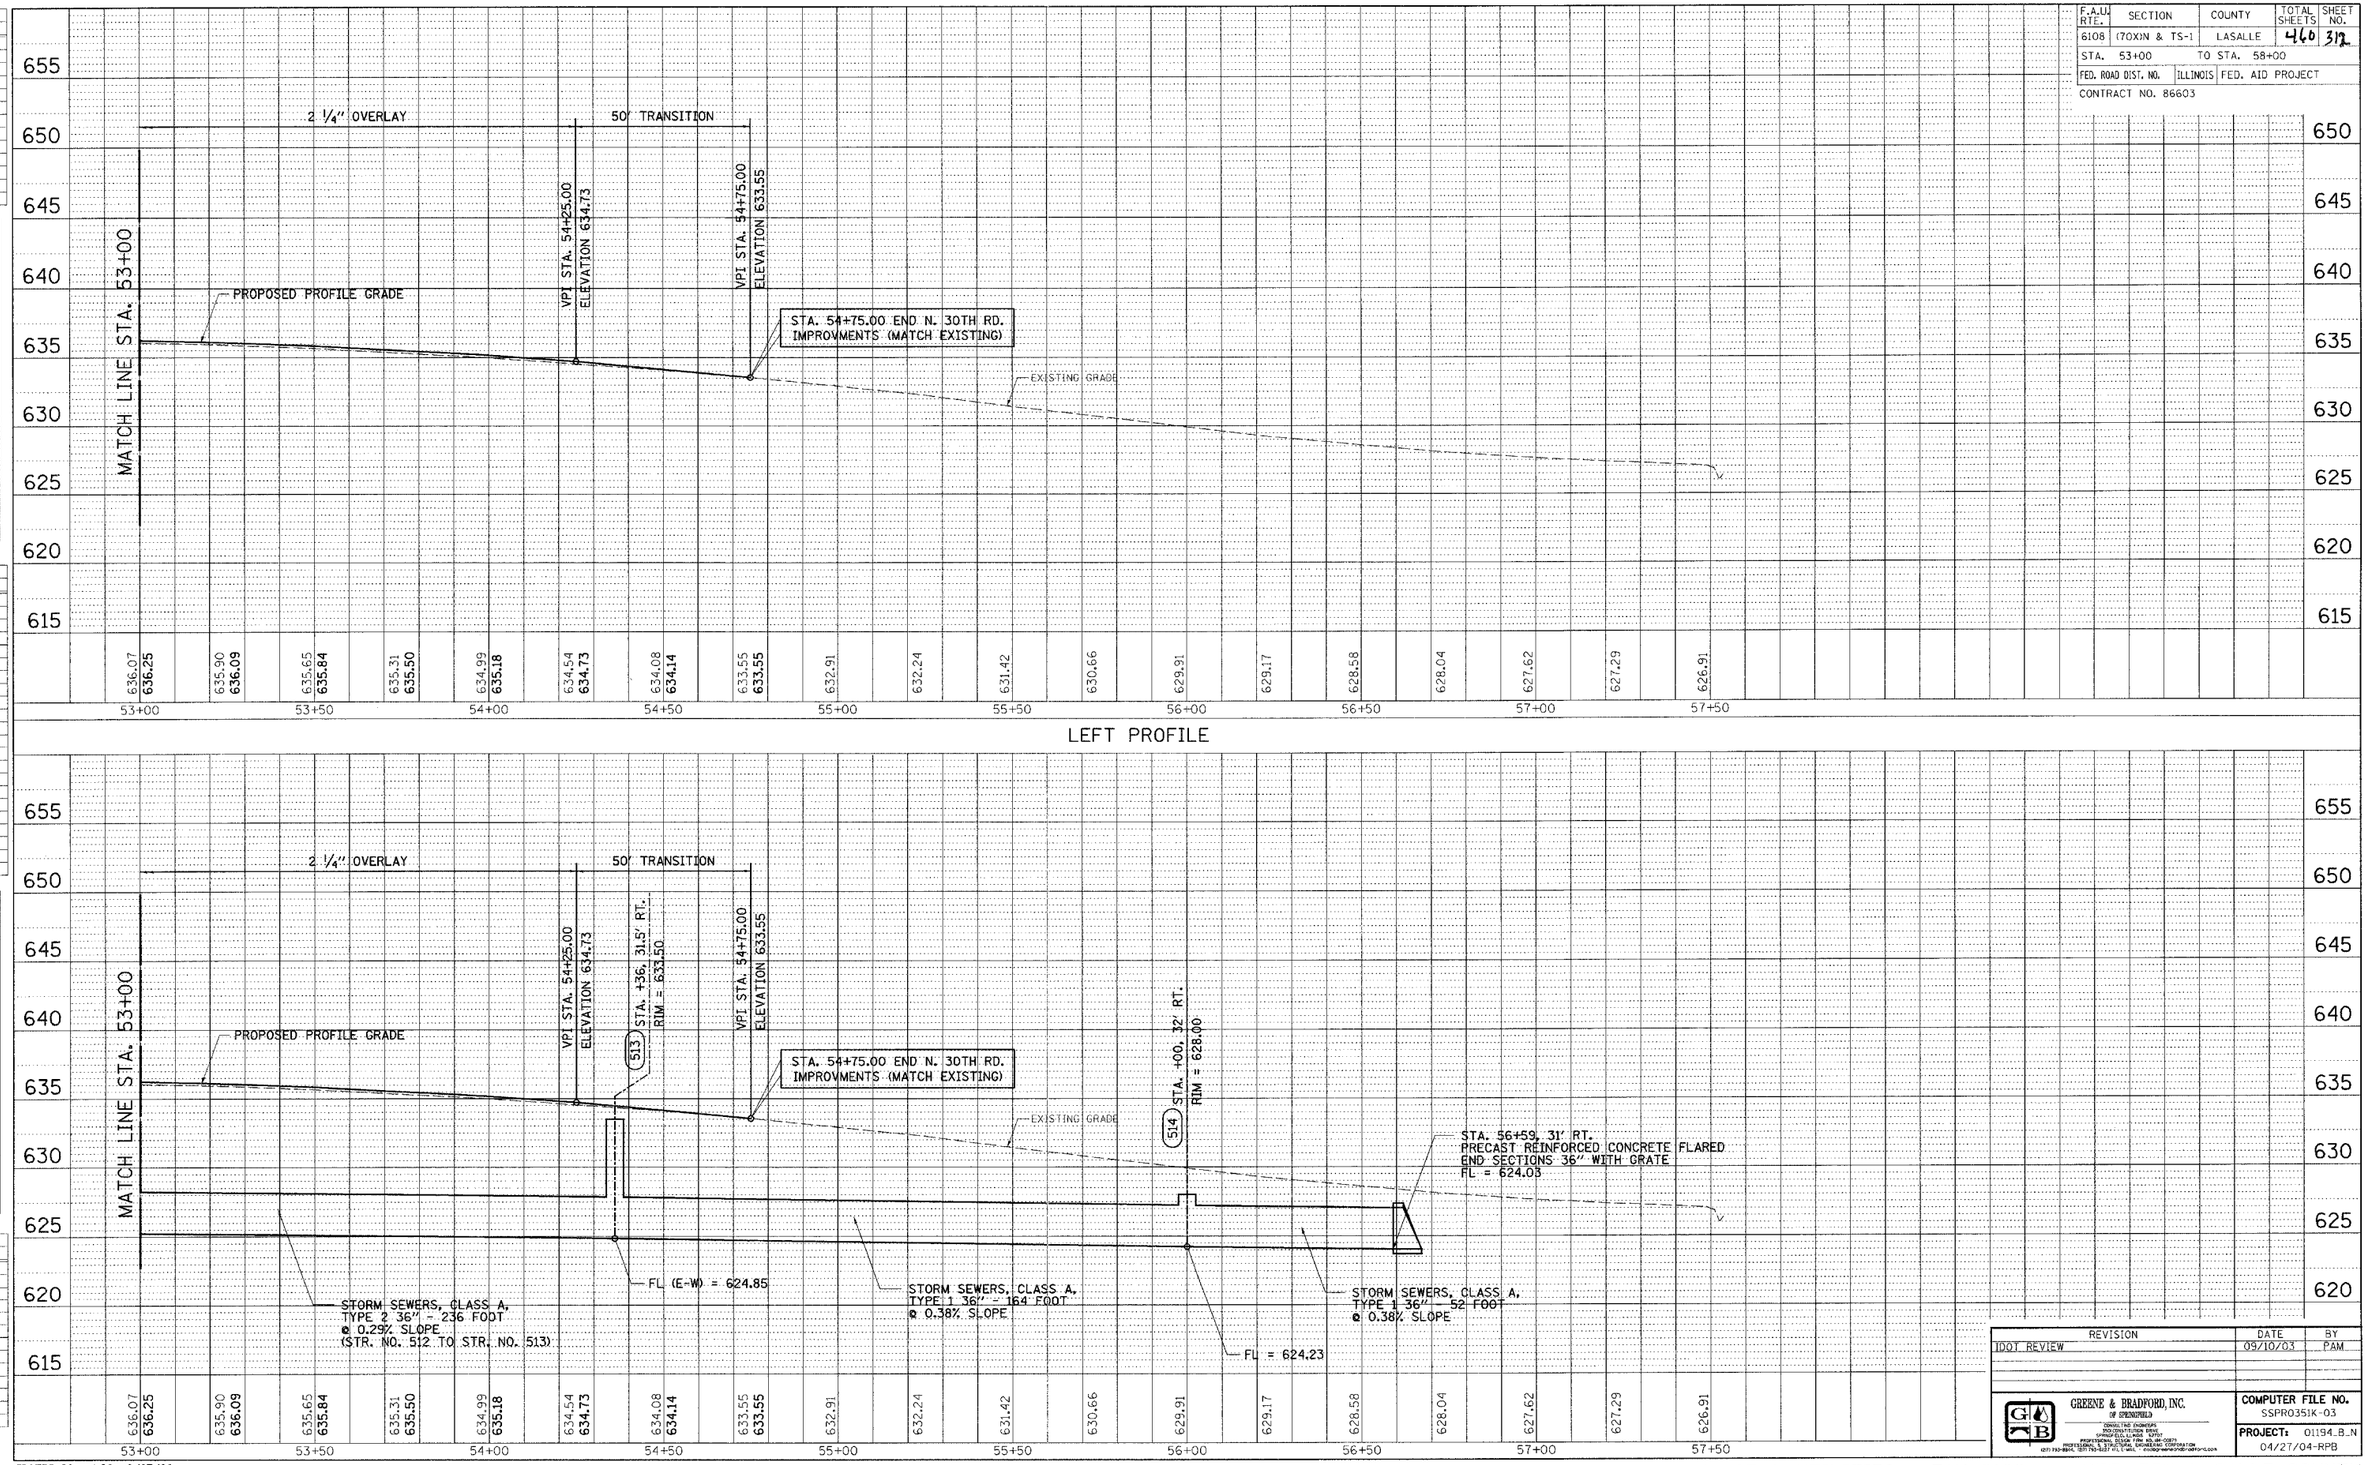

LEFT PROFILE

RIGHT PROFILE

REVISION	DATE	BY
IDOT REVIEW	09/10/03	PAM

GREENE & BRADFORD, INC. OF SPRINGFIELD

CONSULTING ENGINEERS
PROFESSIONAL DESIGN FIRM
ILLINOIS REGISTERED CORPORATION
PROFESSIONAL & STRUCTURAL ENGINEERING CORPORATION

COMPUTER FILE NO. SSPR0351K-03

PROJECT: 01194..B..N
04/27/04-RPB

IDOTPP-20 - 1:20 8/07/00

N. 30TH ROAD - DRAINAGE & UTILITIES - FAU 6108 (IL. RTE. 351) LASALLE COUNTY