DESIGN		
INT.	DATE	REASON

PLOTS & CHECKS			
INT.	DATE	NO.	REASON

CHECKS		
INT.	DATE	REASON

F.A.U. RTE.	SECTION	COUNTY	TOTAL SHEETS	SHEET NO.
6108	(70X)N & TS-1	LA SALLE	460	324
STA.	TO STA.			
FED. ROAD DIST. NO. 3	ILLINOIS	FED. AID PROJECT		

CONTRACT NO. 86603

N

0 10 20

SCALE IN FEET

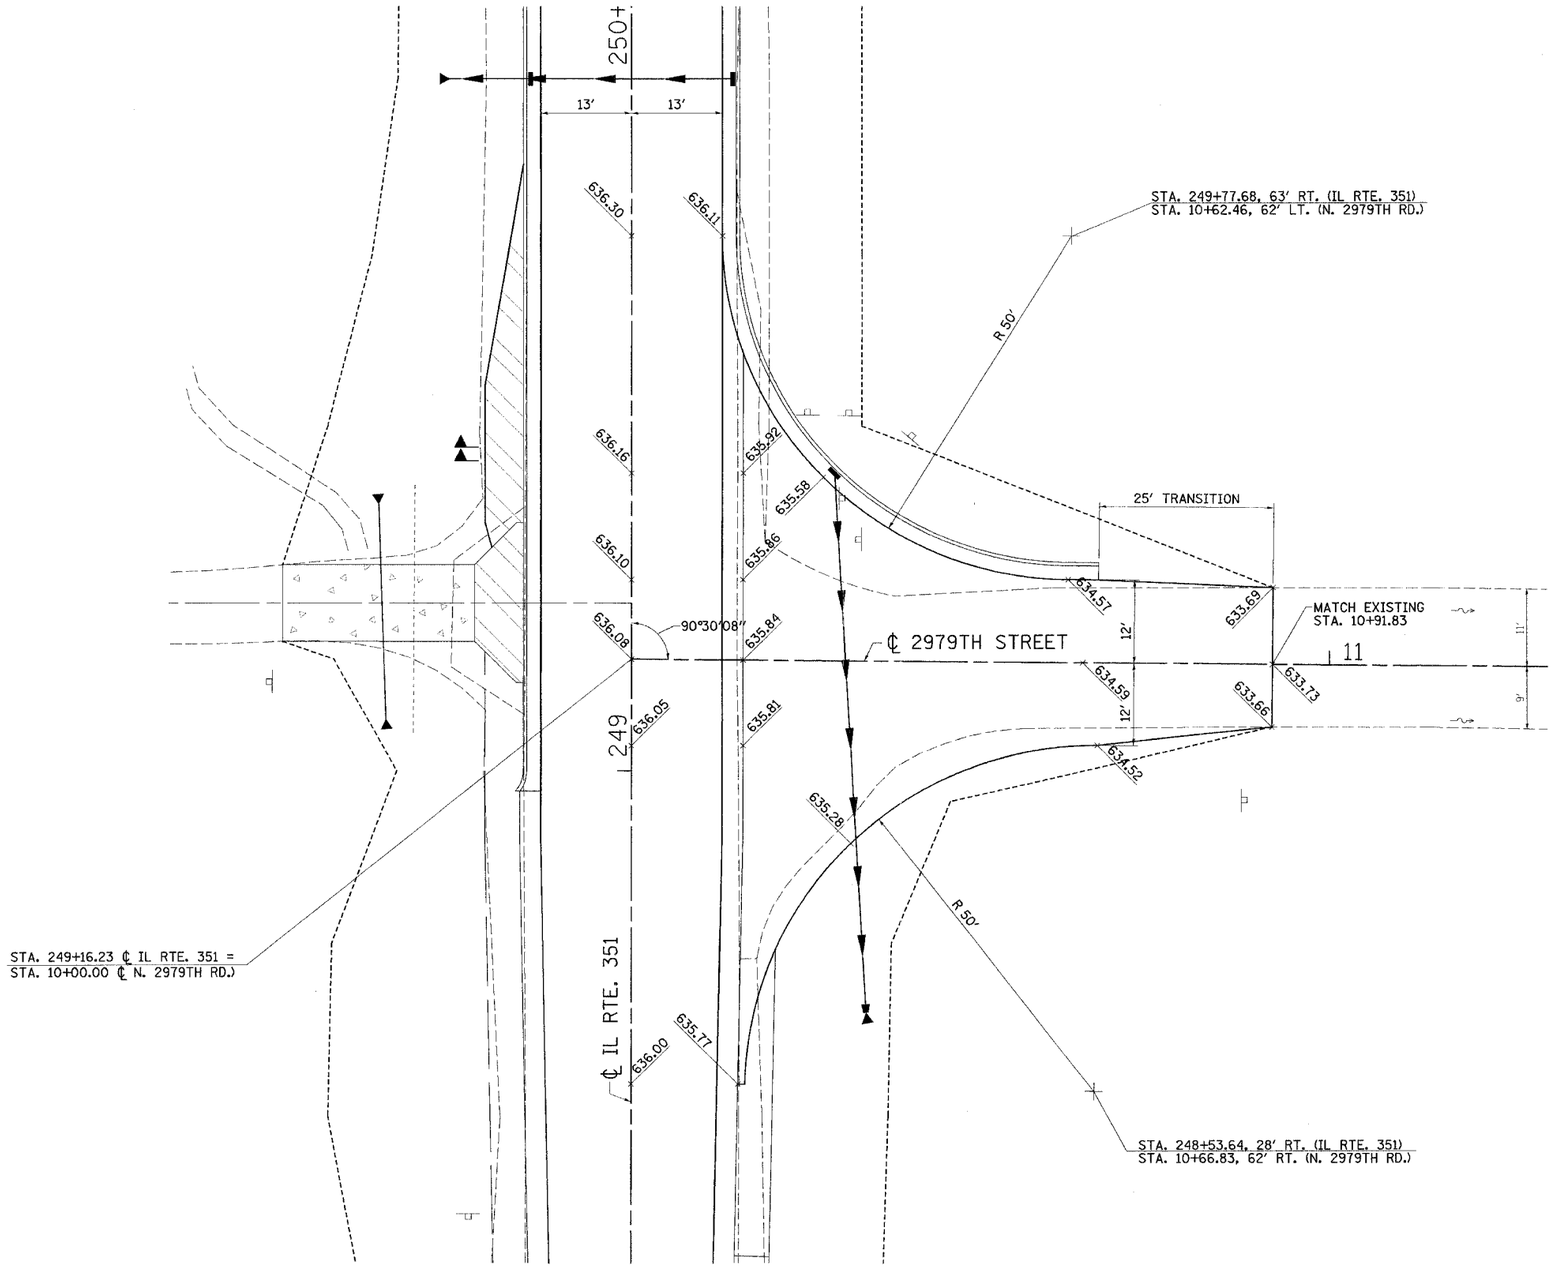

* LENGTH OF HANDICAP RAMP SHALL BE 5' UNLESS NOTED OTHERWISE

REVISIONS	
NAME	DATE

ILLINOIS DEPARTMENT OF TRANSPORTATION

INTERSECTION DETAILS

FAU 6108 (IL. RTE. 351)
SECTION (70X)N & TS-1
LASALLE COUNTY

SCALE: VERT.
HORIZ.
DATE 03/19/01

DRAWN BY: MABUS
DESIGNED BY: KUNTZMAN
CHECKED BY: COLBROOK

GREENE & BRADFORD, INC.
OF SPRINGFIELD
CONSULTING ENGINEERS
700 CONSTITUTION DRIVE
POST OFFICE BOX 19245
SPRINGFIELD, ILLINOIS 62794-9245
PROFESSIONAL & SOLICITING ENGINEERING CORPORATION
(217) 793-1614, (217) 793-3277 (FAX), e-mail: postoffice@gb-inforuite.com

COMPUTER FILE NO. INT_M-01

PROJECT 01194.8_N
04/01/04-RPB

IDOTPL-10 1"=10' 8/07/00

FAU RTE 6108 (IL. RTE. 351) LASALLE CO./ 2979TH STREET