DESIGN		
INT.	DATE	REASON

PLOTS & CHECKS			
INT.	DATE	NO.	REASON

CHECKS		
INT.	DATE	REASON

F.A.U. RTE.	SECTION	COUNTY	TOTAL SHEETS	SHEET NO.
6108	(70X)N & TS-1	LASALLE	460	333
STA. ———	TO STA. ———			
FED. ROAD DIST. NO.	ILLINOIS	FED. AID PROJECT		

CONTRACT NO. 86603

N

0 10 20 30 5 40 5 50

SCALE 1"=20'

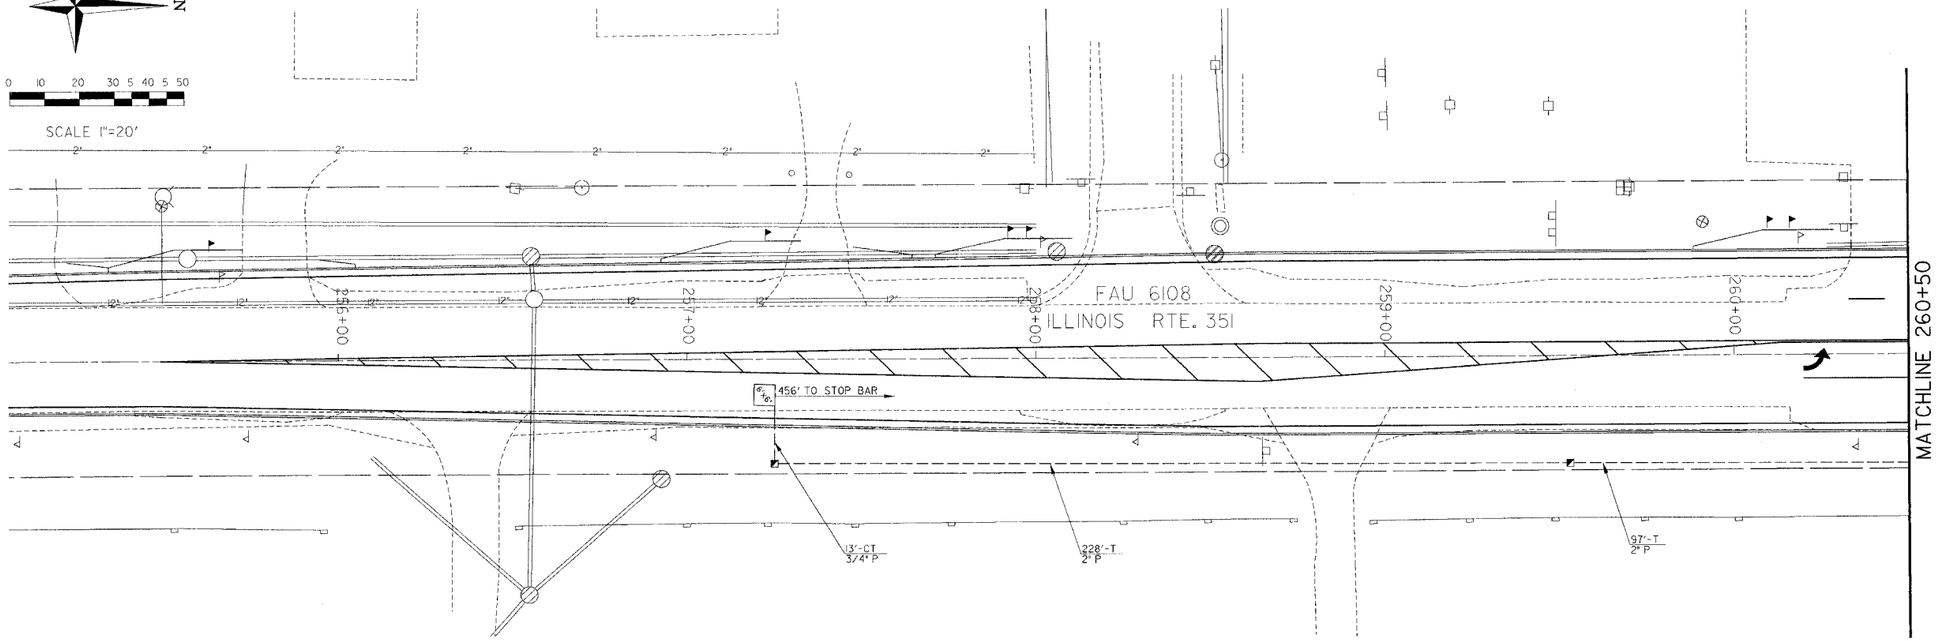

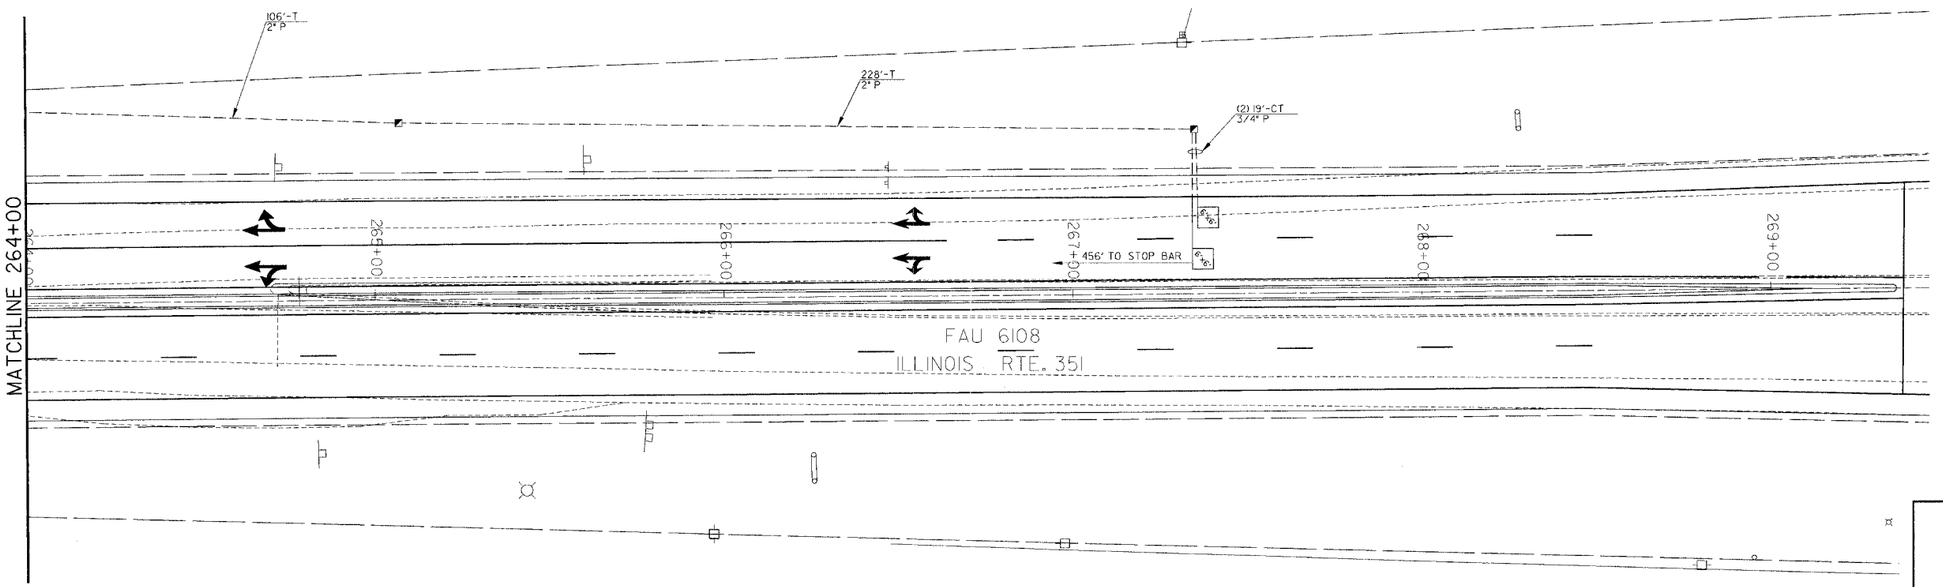

REVISIONS	
NAME	DATE
W.C.D.	6/26/03
W.C.D.	7/23/03
W.C.D.	9/25/03

ILLINOIS DEPARTMENT OF TRANSPORTATION

TRAFFIC SIGNAL PLAN

FAU 6108 (IL. RTE. 351)
SECTION (70X)N & TS-1
LASALLE COUNTY

SCALE: VERT.
HORIZ.
DATE: 6/4/03

DRAWN BY: C.S.
DESIGNED BY: W.C.D.
CHECKED BY: W.C.D.

CBB Crawford, Bunte, Brammeler Traffic and Transportation Engineers
St. Louis, Missouri/Glen Carbon, Illinois
314-878-6644 618-656-2662
Fax: 314-878-5876 E-Mail: cbb@cbbtraffic.com

COMPUTER FILE NO. TSDET3

PROJECT 01194.B..N
4/16/04 - MDS

IDOTPL-1 1"=1' 8/07/00