DESIGN		
INT.	DATE	REASON

ORIGINAL SURVEY	BY	DATE
NOTE BOOK	SURVEYED	
NO.	PLOTTED	
	TEMPLATE	
	AREAS CHECKED	

PLOTS & CHECKS			
INT.	DATE	NO.	REASON

FINAL SURVEY	BY	DATE
NOTE BOOK	SURVEYED	
NO.	PLOTTED	
	TEMPLATE	
	AREAS CHECKED	

CHECKS		
INT.	DATE	REASON

F. A. U. RTE.	SECTION	COUNTY	TOTAL SHEETS	SHEET NO
6108	(70XIN & TS-1	LA SALLE	460	374
STA. 251+50.00	TO STA.			
FED. ROAD DIST. NO.	ILLINOIS	FED. AID PROJECT		

CONTRACT NO. 86603

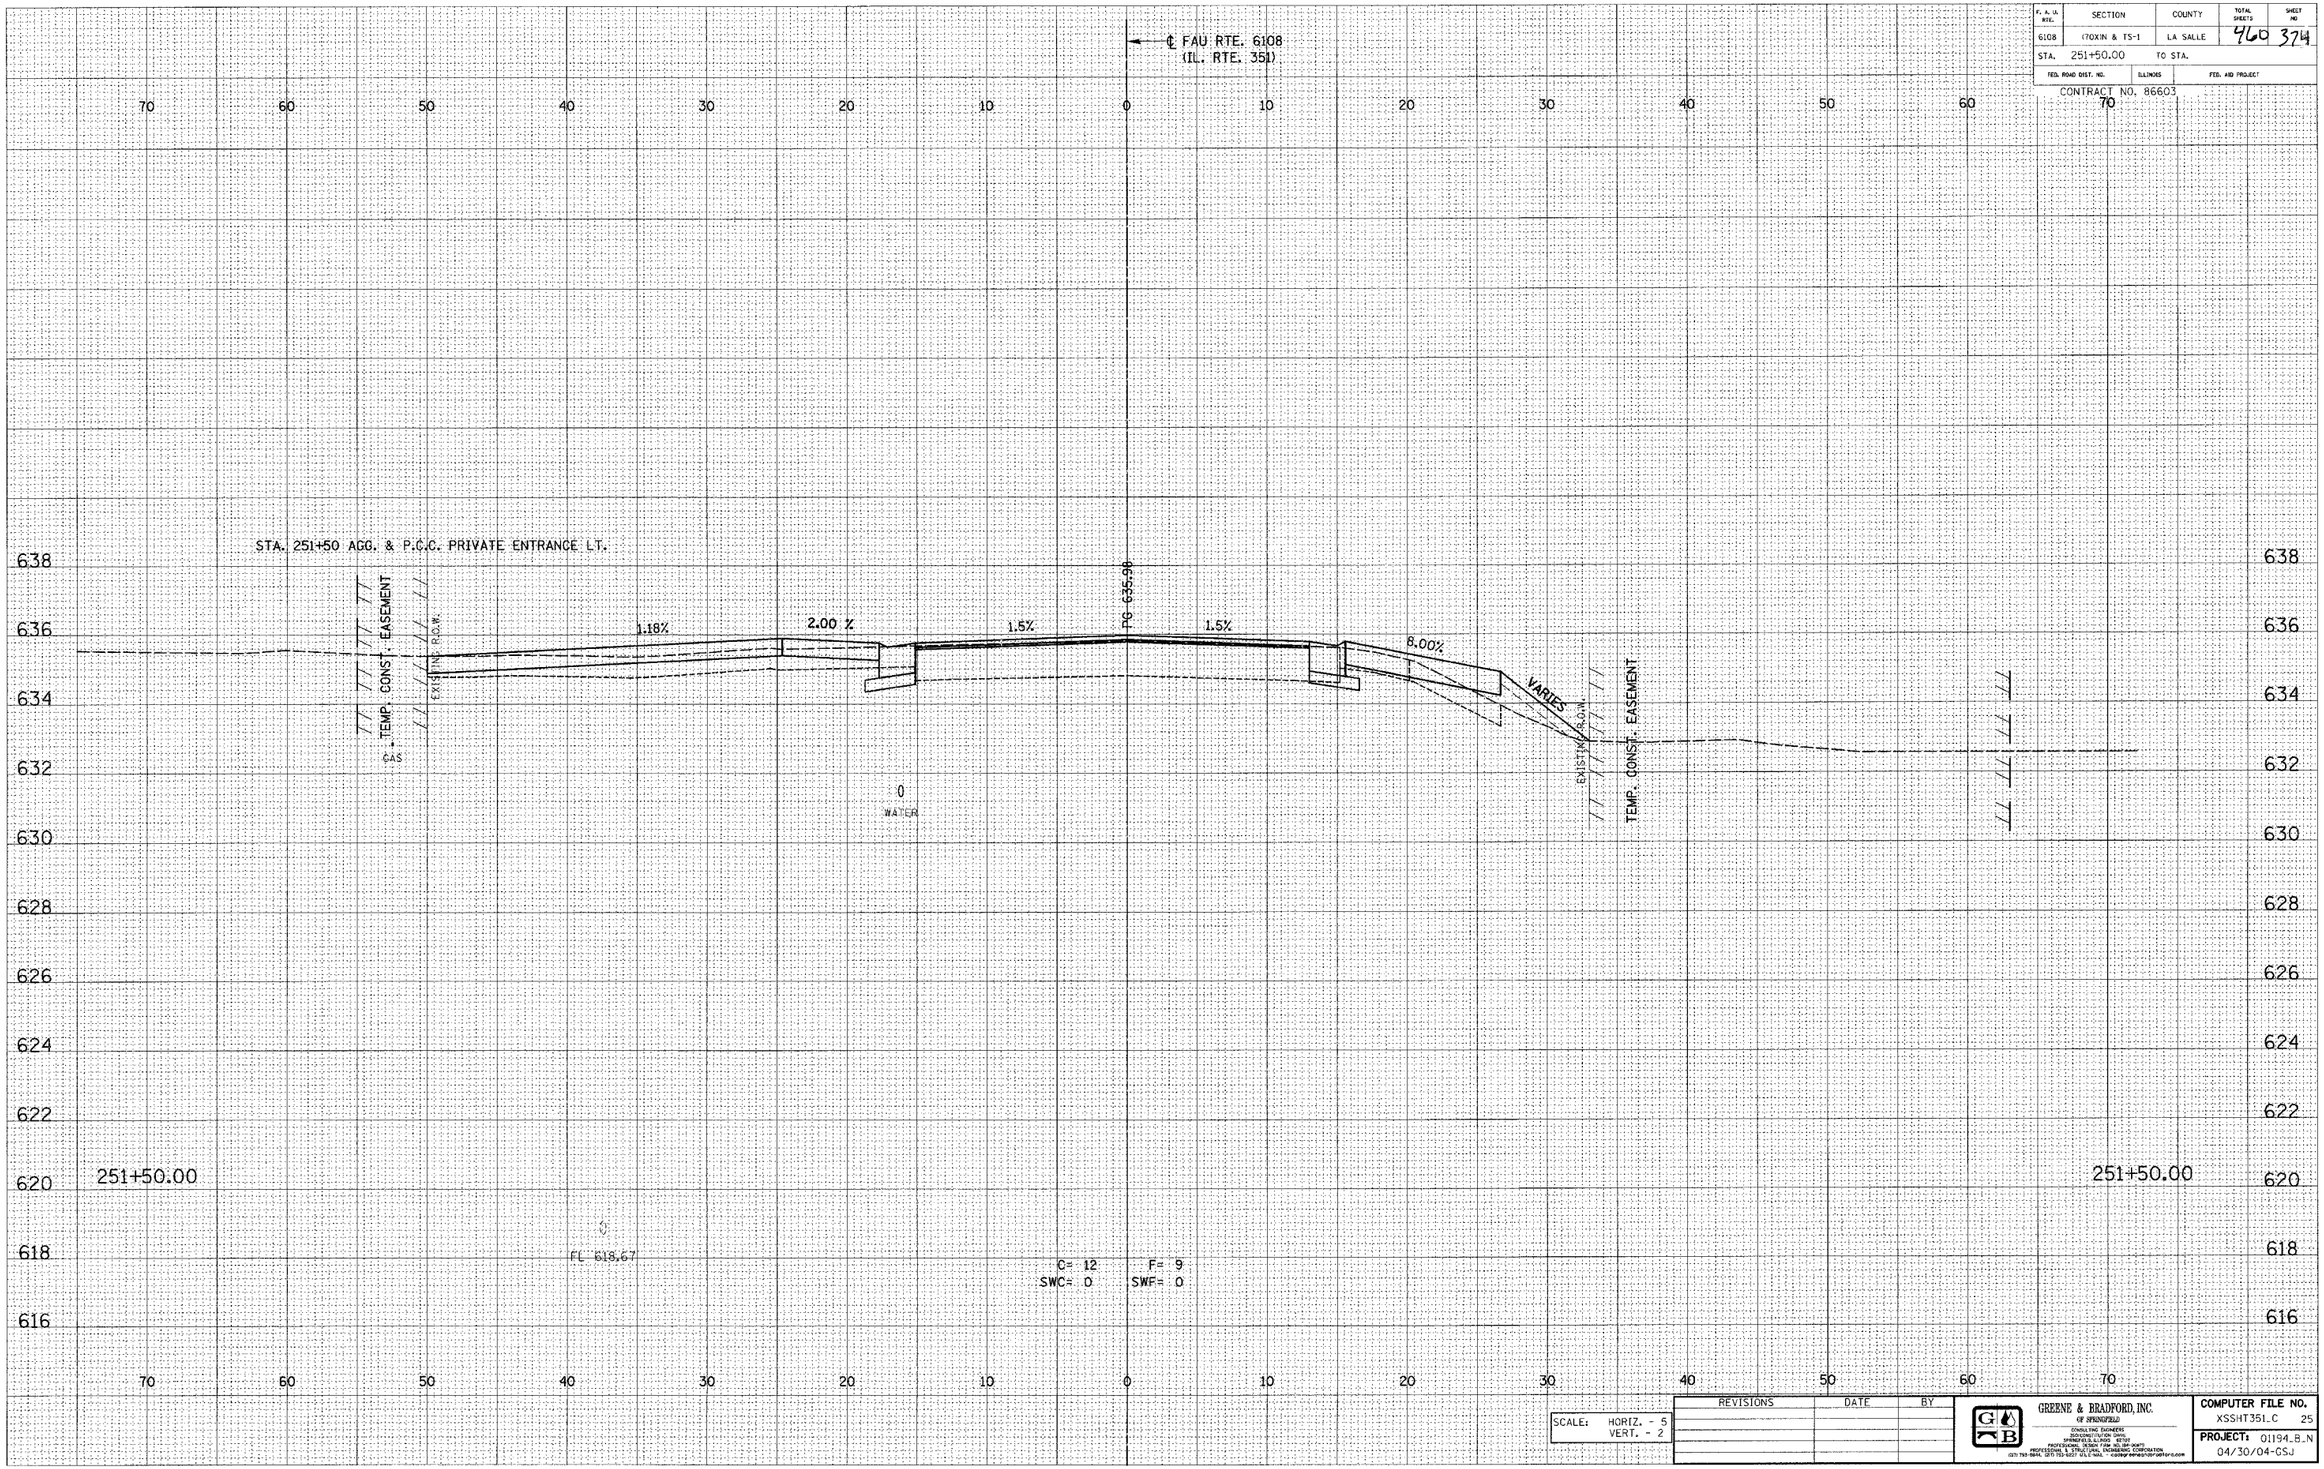

REVISIONS	DATE	BY

SCALE: HORIZ. - 5
VERT. - 2

GREENE & BRADFORD, INC.
OF SPRINGFIELD
CONSULTING ENGINEERS
2GO CONSTITUTION DRIVE,
SPRINGFIELD, ILLINOIS 62703
PROFESSIONAL DESIGN FIRM - 184.001077
PROFESSIONAL SURVEYING TECHNICIANS, CORPORATION
(217) 793-3994, (217) 793-9237 U.L.E. MAIL - xsssht351_c@gbf-springfield.com

COMPUTER FILE NO.
XSSHT351_C 25

PROJECT: 01194_B_N
04/30/04-GSJ

E-XSEC 1:1 8/25/98

FAU RTE. 6108 (IL. RTE. 351) LA SALLE CO.

...\North Sec\xssht351_c.dgn 10/29/2004 3:52:44 PM User: jmeg