DESIGN		
INT.	DATE	REASON

FINAL SURVEY	DATE
NOTE BOOK	BY
	SURVEYED
	PLOTTED
	TYPED
NO.	AREAS CHECKED

PLOTS & CHECKS		
INT.	DATE	NO. REASON

ORIGINAL SURVEY	DATE
NOTE BOOK	BY
	SURVEYED
	PLOTTED
	TYPED
NO.	AREAS CHECKED

CHECKS		
INT.	DATE	REASON

F. A. U. RTE.	SECTION	COUNTY	TOTAL SHEETS	SHEET NO
6108	(TOXIN & TS-1	LA SALLE	46	401
STA. 258+50.00	TO STA. 258+75.00			638
FED. ROAD DIST. NO.	ILLINOIS	FED. AID PROJECT		

CONTRACT NO. 86603

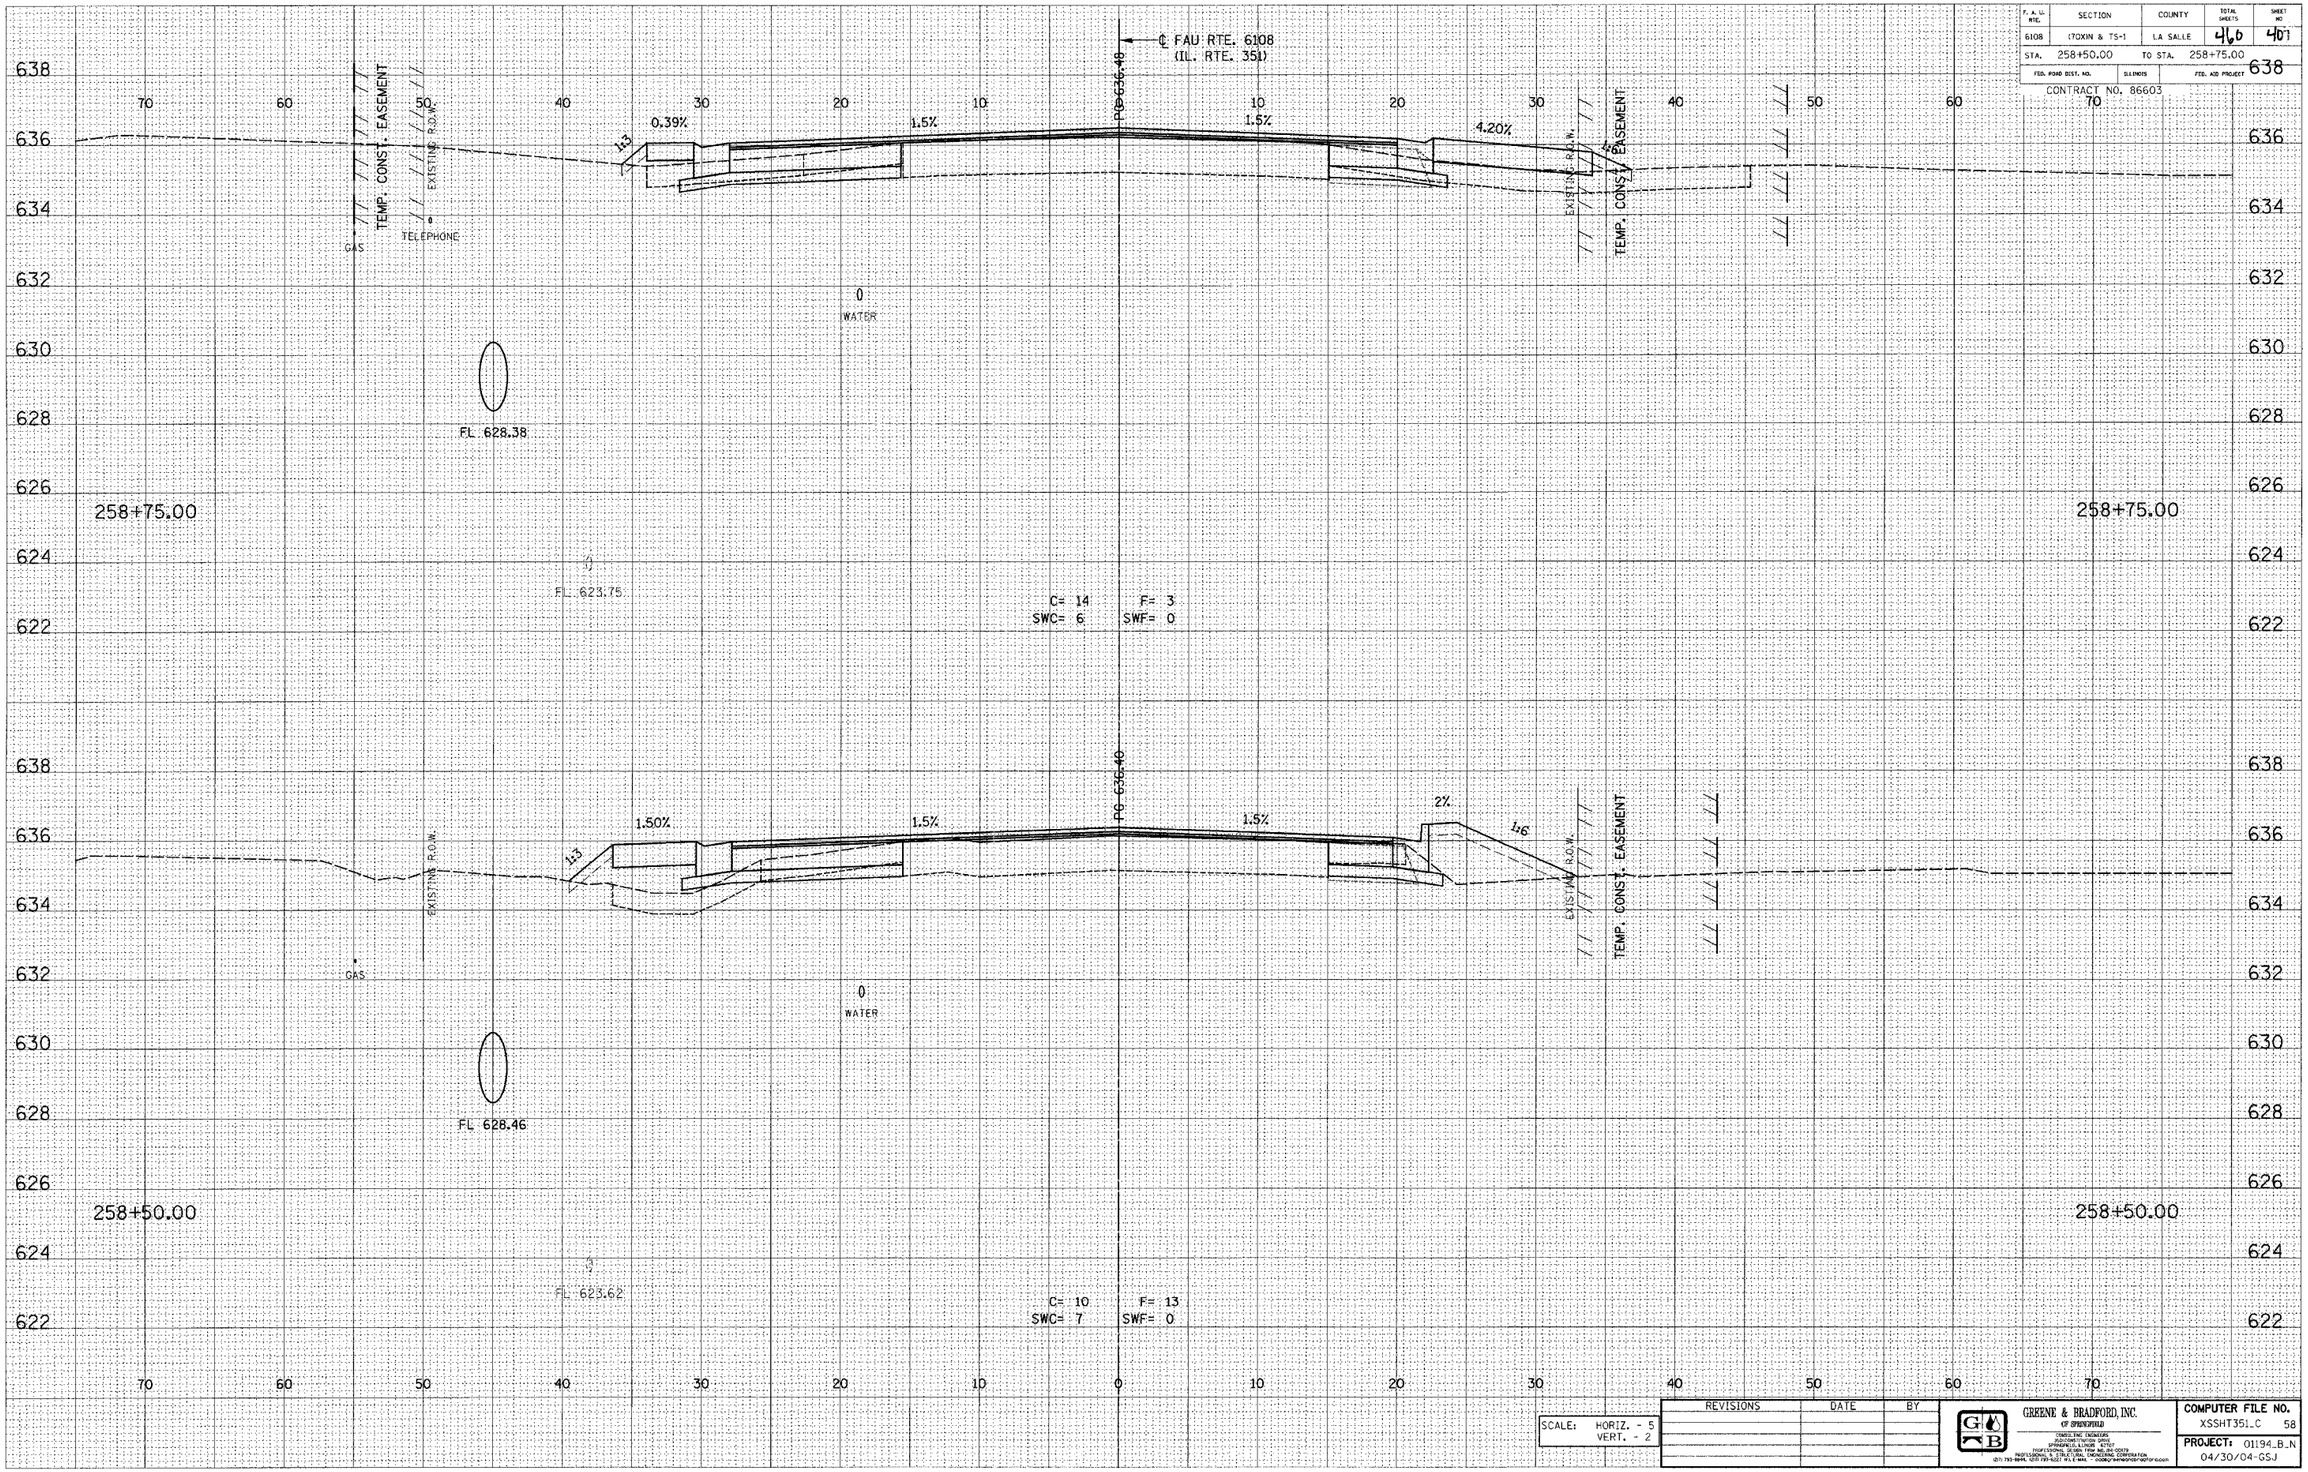

REVISIONS	DATE	BY

SCALE: HORIZ. - 5
VERT. - 2

GREENE & BRADFORD, INC.
OF SPRINGFIELD
CIVIL ENGINEERS, LAND SURVEYORS
1500 CONSTITUTION DRIVE
SPRINGFIELD, ILLINOIS 62707
PROFESSIONAL DESIGN FIRM 184.000792
PROFESSIONAL SURVEYING CORPORATION
(217) 793-9595, 1(800) 747-9622 FAX (217) 793-9597 e-mail: GBSPRINGFIELD@GB-GOOD.COM

COMPUTER FILE NO.
XSSHT351_C 58

PROJECT: 01194_B_N
04/30/04-GSJ

E-XSEC 1:1 8/25/98

FAU RTE. 6108 (IL. RTE. 351) LA SALLE CO.