DESIGN		
INT.	DATE	REASON

ORIGINAL SURVEY	BY	DATE
NOTE BOOK	SURVEYED	
NO.	PLOTTED	
	TEMPLATE	
	AREAS	
	AREAS CHECKED	

PLOTS & CHECKS		
INT.	DATE NO.	REASON

FINAL SURVEY	BY	DATE
NOTE BOOK	SURVEYED	
NO.	PLOTTED	
	TEMPLATE	
	AREAS	
	AREAS CHECKED	

CHECKS		
INT.	DATE	REASON

R. A. S. M. RTE.	SECTION	COUNTY	TOTAL SHEETS	SHEET NO.
6108	(70)(IN & TS-1	LA SALLE	460	421
STA. 263+25.00		TO STA. 263+50.00		
FED. ROAD DIST. NO.	ILLINOIS	FED. AID PROJECT		

CONTRACT NO. 86603

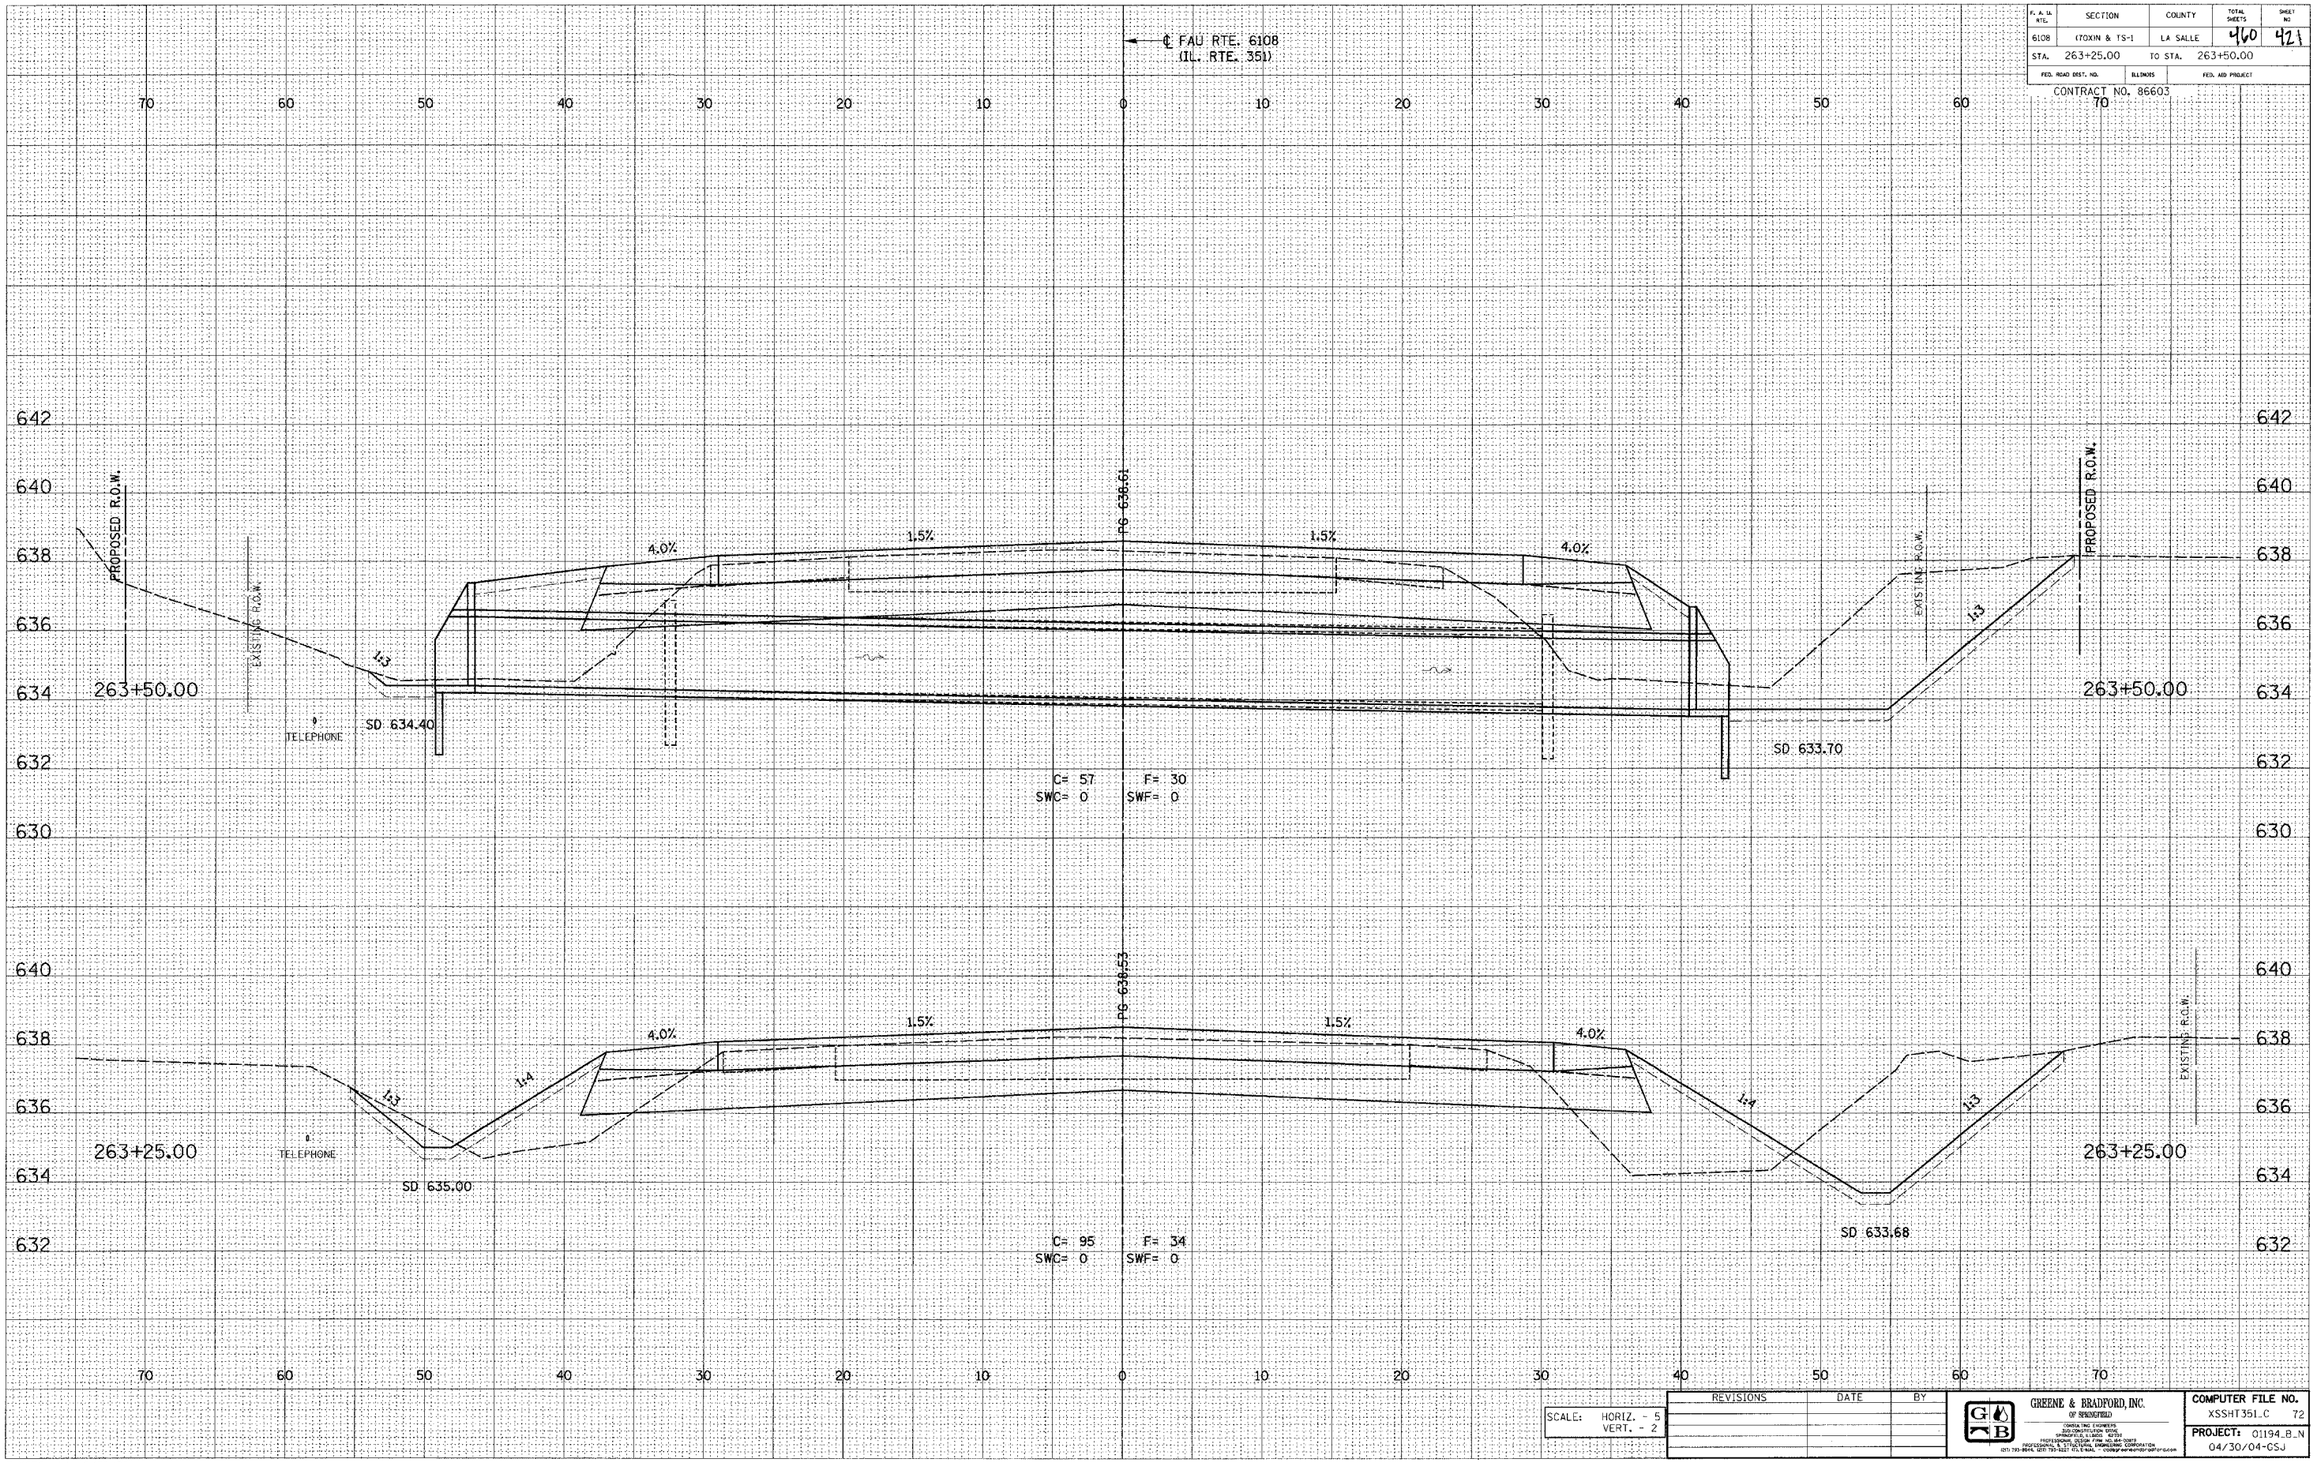

E-XSEC 1:1 8/25/98

SCALE: HORIZ. - 5
VERT. - 2

REVISIONS	DATE	BY

GREENE & BRADFORD, INC.
OF SPRINGFIELD
CONSULTING ENGINEERS
320 CONSTITUTION DRIVE
SPRINGFIELD, ILLINOIS 62703
PROFESSIONAL DESIGN FIRM NO. 184-000112
PROFESSIONAL & STRUCTURAL ENGINEERING CORPORATION
(217) 793-3924, (217) 793-3921 (FAX) e-mail: GBSPRINGFIELD@GBSPRINGFIELD.COM

COMPUTER FILE NO. XSSHT351.C 72
PROJECT: 01194.B_N
04/30/04-GSJ

FAU RTE. 6108 (IL. RTE. 351) LA SALLE CO.

..\xsht plotting-L95.c.com 10/21/2004 5:07:23 PM .bar = (Fed)