DESIGN		
INT.	DATE	REASON

ORIGINAL SURVEY	NOTE BOOK	NO.	BY	DATE
SURVEYED				
PLOTTED				
TEMPLATE AREAS				
AREAS CHECKED				

PLOTS & CHECKS			
INT.	DATE	NO.	REASON

FINAL SURVEY	NOTE BOOK	NO.	BY	DATE
SURVEYED				
PLOTTED				
TEMPLATE AREAS				
AREAS CHECKED				

CHECKS		
INT.	DATE	REASON

F. A. U. RTE.	SECTION	COUNTY	TOTAL SHEETS	SHEET NO
6108	(7)XIN & TS-1	LA SALLE	460	456
STA. 47+50.00	TO STA. 47+75.00			
FED. ROAD DIST. NO.	ILLINOIS	FED. AID PROJECT		

CONTRACT NO. 86603

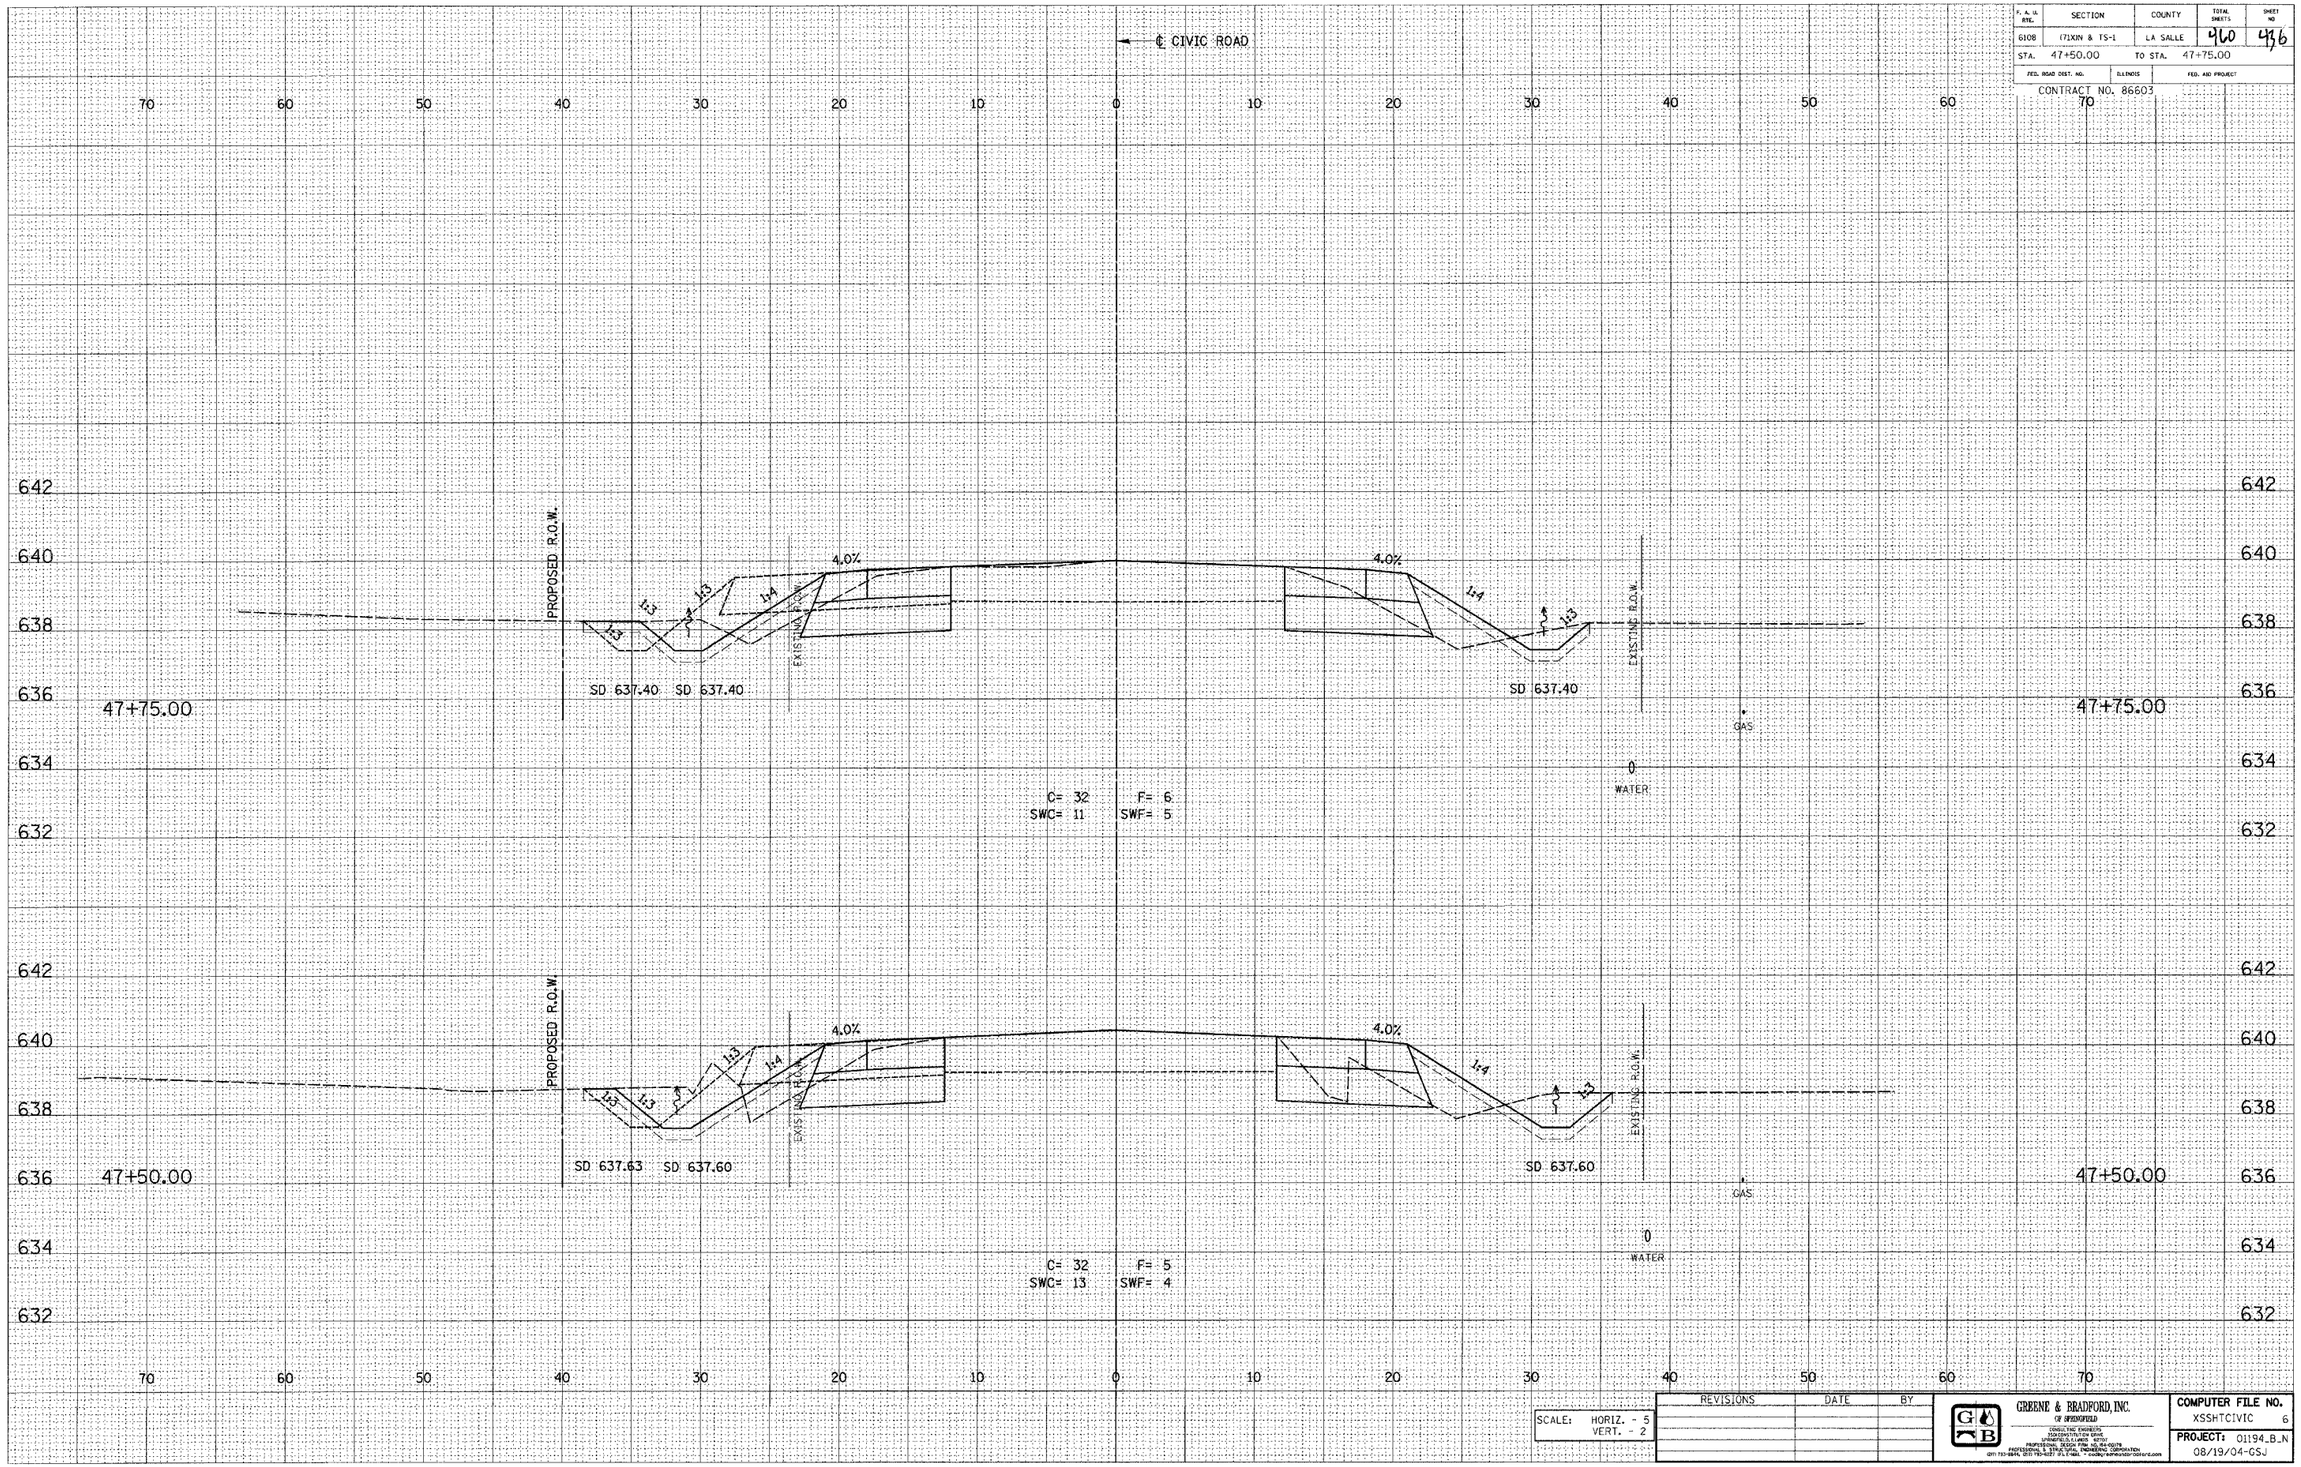

SCALE: HORIZ. - 5
VERT. - 2

REVISIONS	DATE	BY

GREENE & BRADFORD, INC.
OF SPRINGFIELD
CONSULTING ENGINEERS
3530 CONSTITUTION DRIVE
SPRINGFIELD, ILLINOIS 62707
PROFESSIONAL DESIGN FIRM - ILL. 184-001178
PROFESSIONAL & STRUCTURAL ENGINEERING CORPORATION
(217) 793-3676, (217) 793-3721 (FAX), e-mail: cadd@greenebradford.com

COMPUTER FILE NO.
XSSHTCIVIC 6

PROJECT: 01194_B_N
08/19/04-GSJ

E-XSEC 1:1 8/25/98

CIVIC ROAD - LA SALLE CO.