| F.A.P. RTE. | SECTION | COUNTY | TOTAL SHEETS | SHEET NO. |
|---|---|---|---|---|
| 711 | 115(BY,BY-1)BR | VERMILION | 93 | 87 |
| STA. | | TO STA. | | |
| FED. ROAD DIST. NO. 7 | ILLINOIS | FED. AID PROJECT | | |

CONTRACT NO. 90843

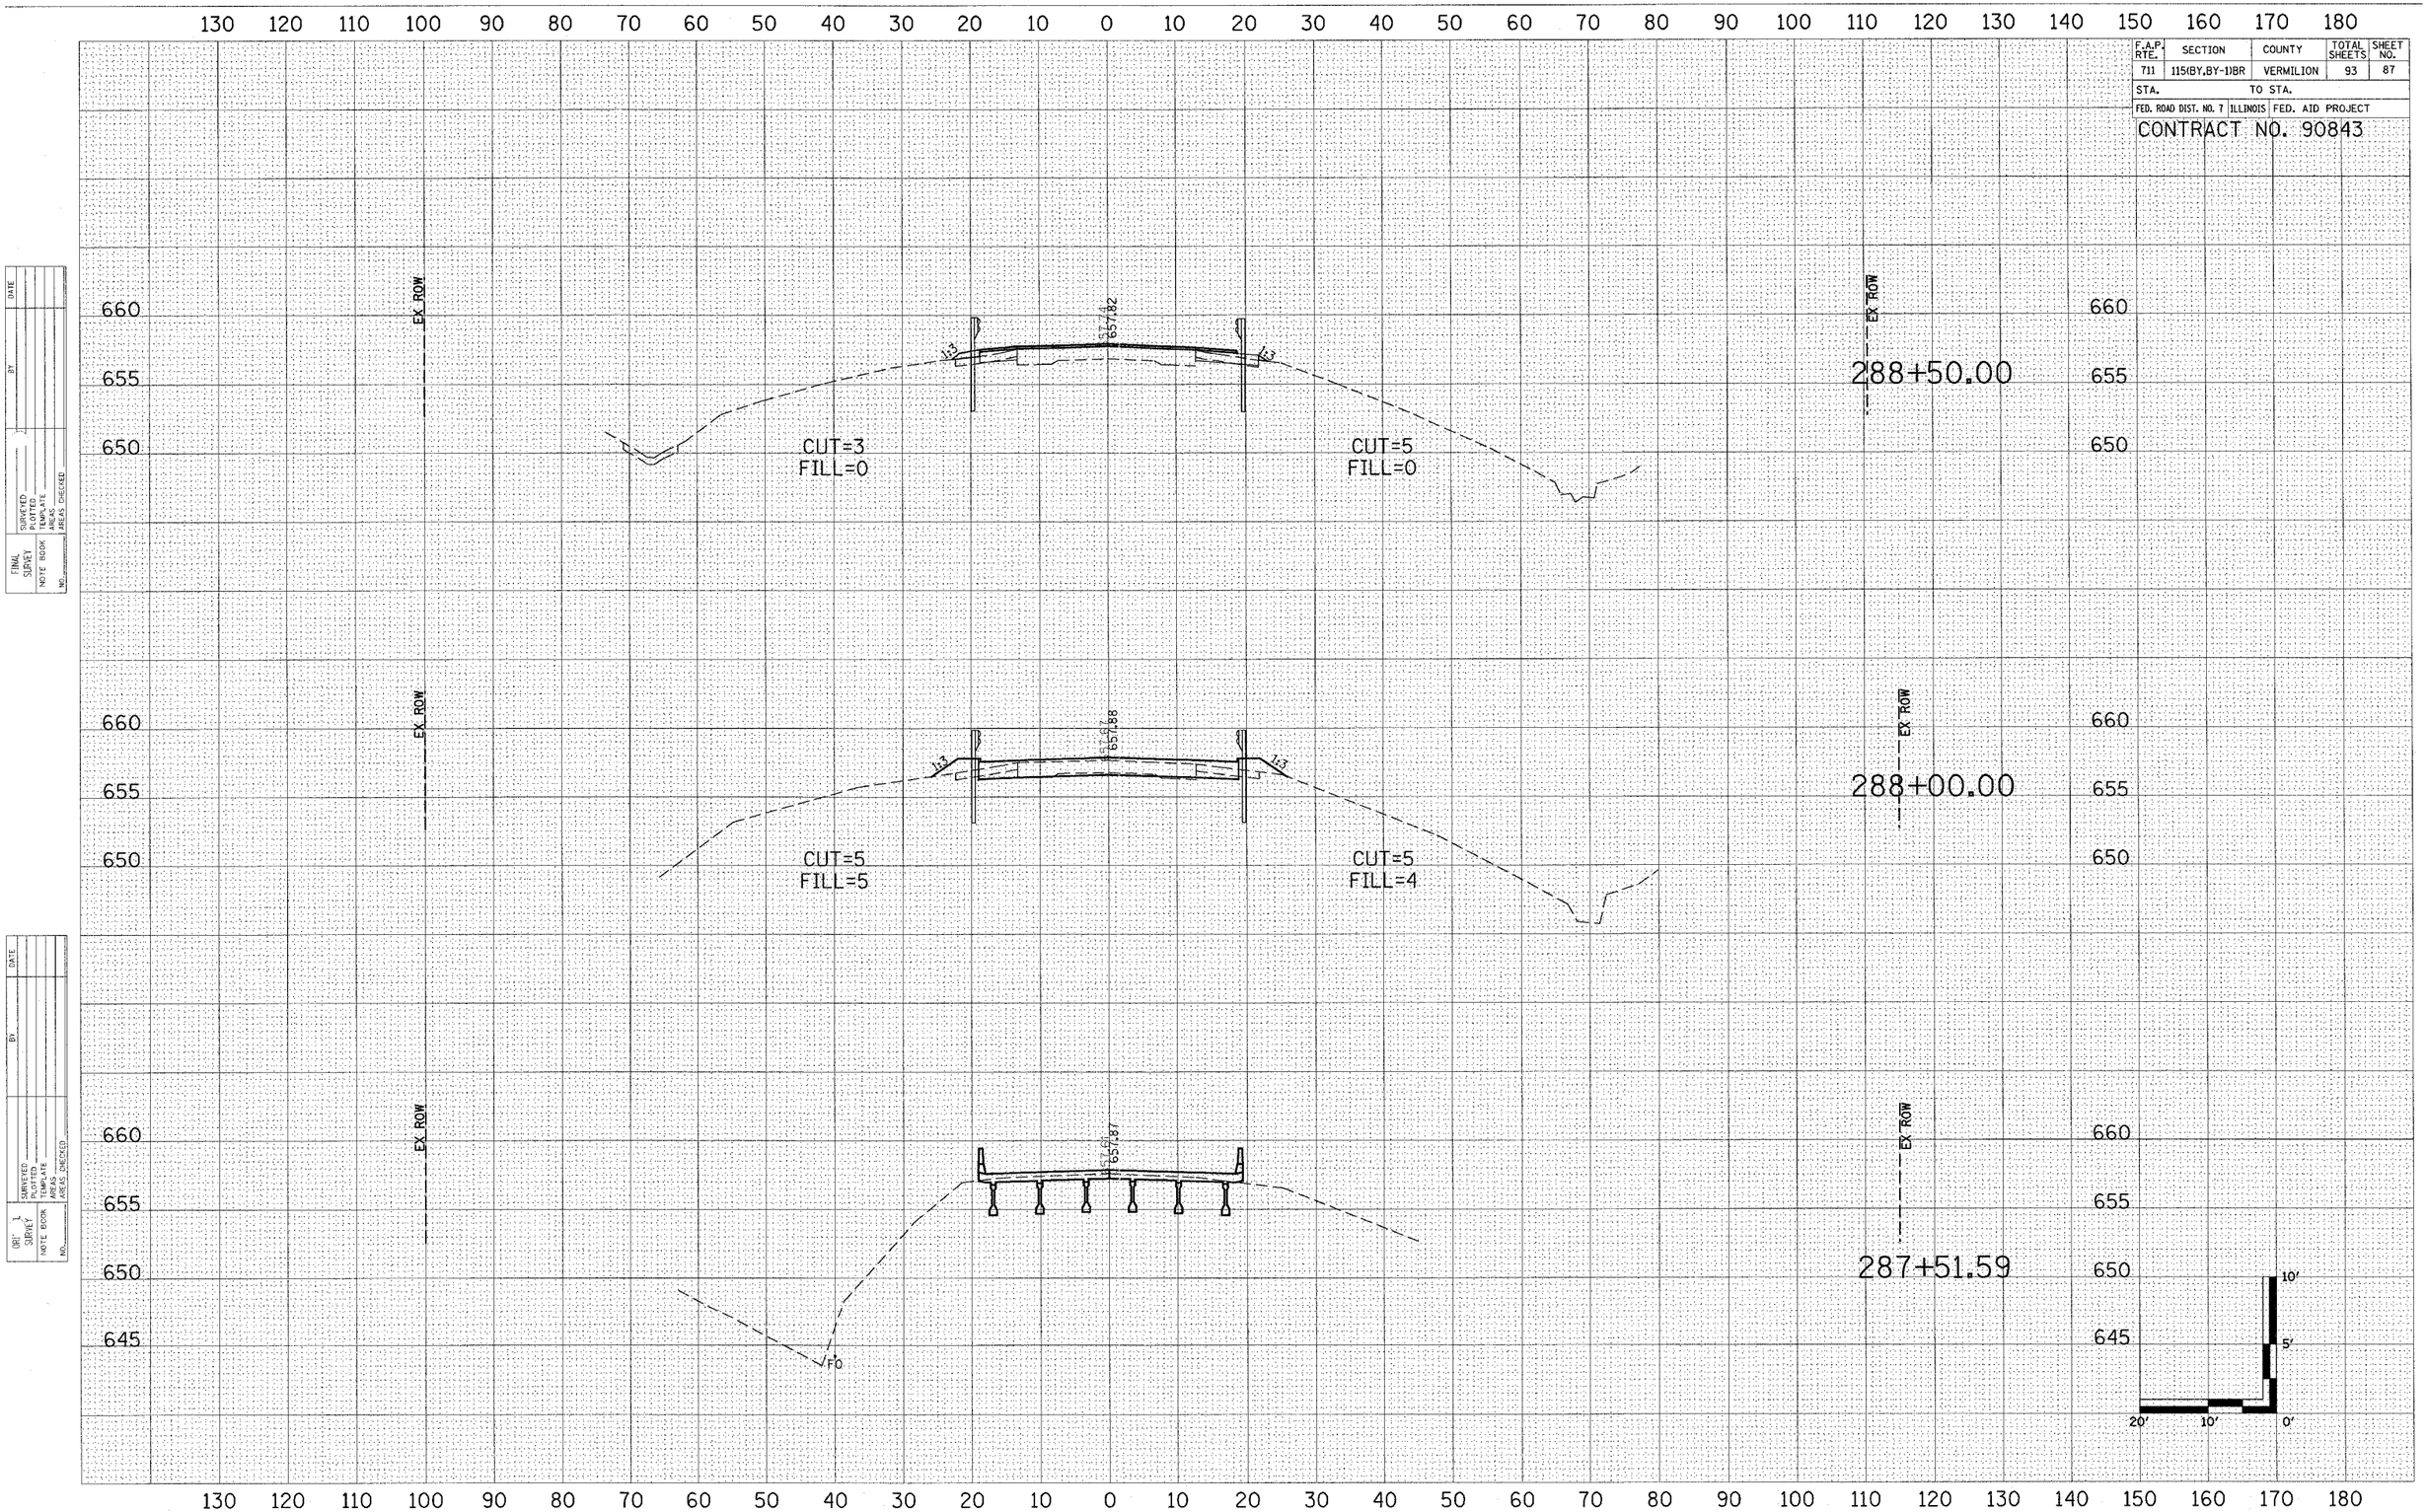


FINAL SURVEY | NOTE BOOK NO. | SURVEYED | PLOTTED | TEMPLATE | AREAS | AREAS CHECKED | BY | DATE

ORIG. SURVEY | NOTE BOOK NO. | SURVEYED | PLOTTED | TEMPLATE | AREAS | AREAS CHECKED | BY | DATE

c:\projects\d503396\consultantfinal\bean_wsheets.dgn

FAP ROUTE 711 (US ROUTE 136) SECTION 115(BY,BY-1)BR

VERMILION COUNTY