F.A.P. RTE.	SECTION	COUNTY	TOTAL SHEETS	SHEET NO.
71	(11,12)RS-2	DEWITT	53	12

CONTRACT NO. 90867

EXISTING TYPICAL CROSS SECTION
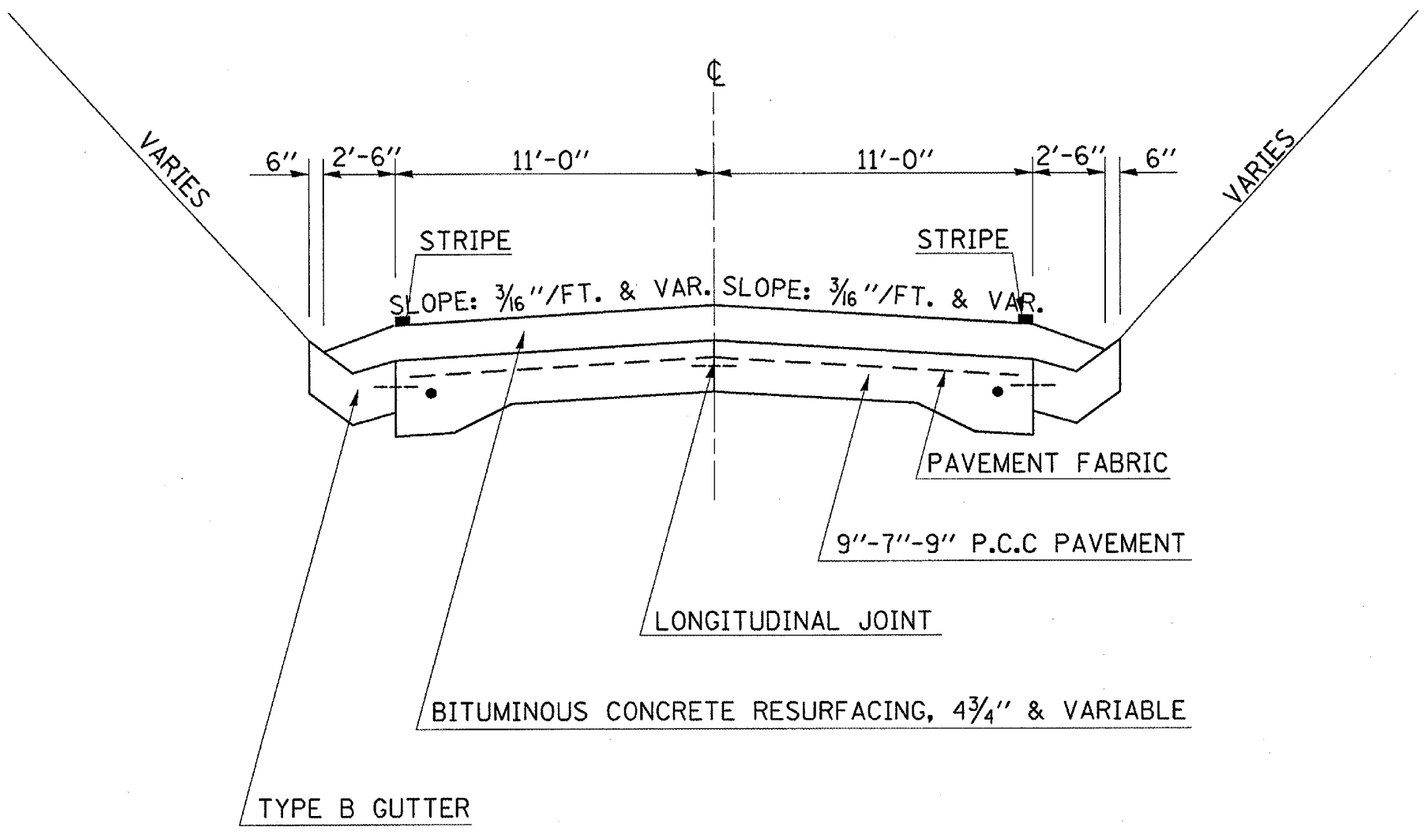
STATION 748+86.71 TO STATION 749+76.71