12/16/2004

F.A.P. RTE.	SECTION	COUNTY	TOTAL SHEETS	SHEET NO.
71	(11,12)RS-2	DEWITT	53	15

CONTRACT NO. 90867

EXISTING TYPICAL CROSS SECTION

STATION 754+65.50 TO STATION 755+55.50

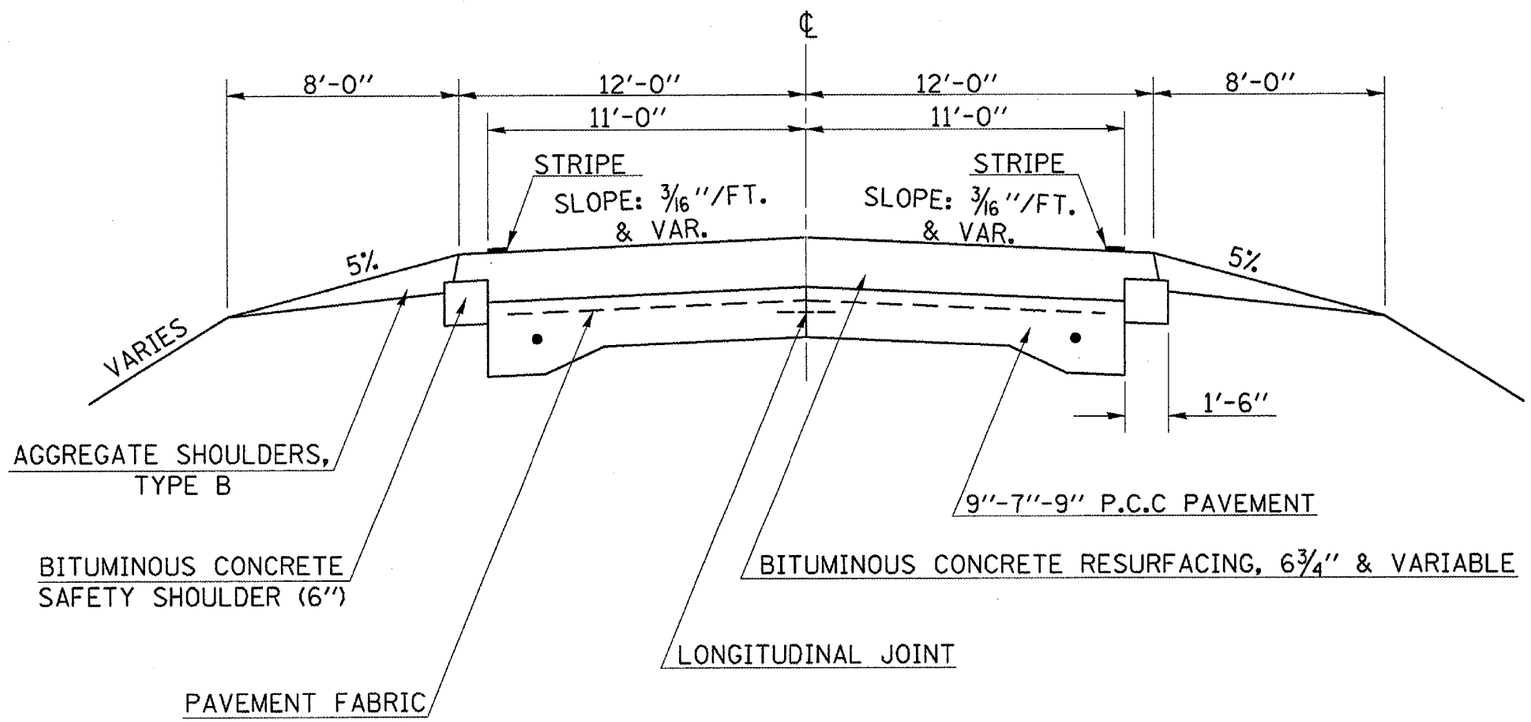

c:\projects\d500597\typicals.dgn