12/16/2004

F.A.P. RTE.	SECTION	COUNTY	TOTAL SHEETS	SHEET NO.
71	(11,12)RS-2	DEWITT	53	22

CONTRACT NO. 90867

(7) PROPOSED TYPICAL CROSS SECTION (7)

STATION (5) 754+08.65 TO STATION 754+65.50 (7)

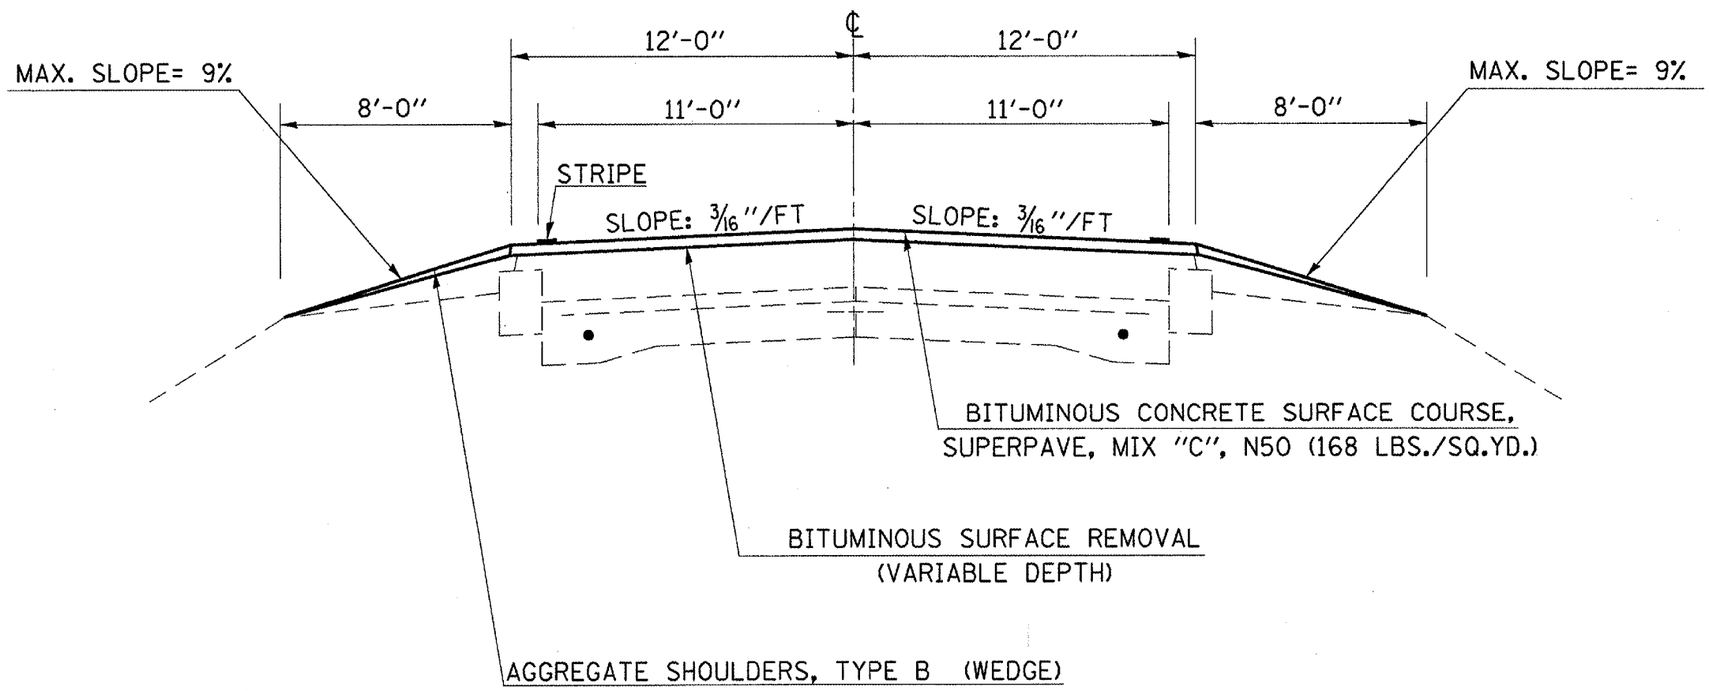

c:\projects\d500597\typicals.dgn