F. A. RTE.	SECTION	COUNTY	TOTAL SHEETS	SHEET NO
328	5R, Y, RS-1	CLAY	376	322
STA.		TO STA.		
FED. ROAD DIST. NO.	ILLINOIS	FED. AID PROJECT		

CONTRACT No 94367

LEGEND

- TOPSOIL EXCAVATION
- REMOVAL & DISPOSAL OF RESTRICTED SOIL (RESTRICTED SOIL=EMBANKMENT SPL PROVISION)
- PAVEMENT REMOVAL
- PAVEMENT TO BE BROKEN & LEFT IN PLACE

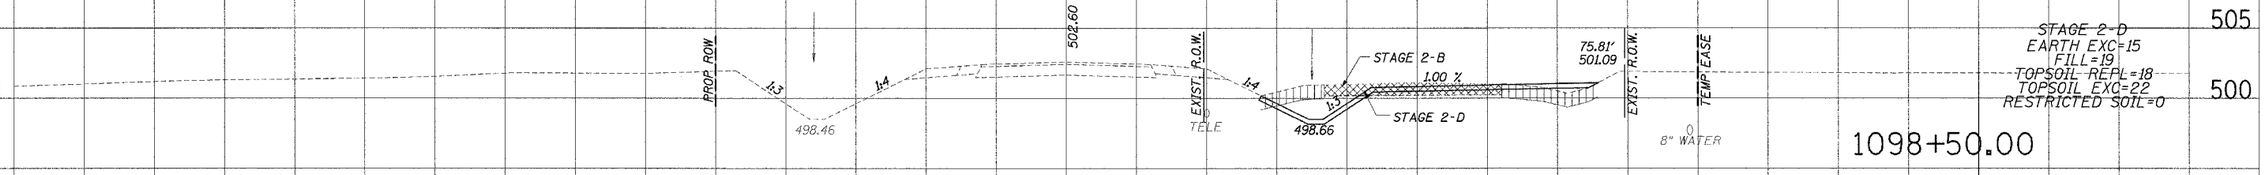

STAGE 2-D
EARTH EXC=15
FILL=19
TOPSOIL REPL=18
TOPSOIL EXC=22
RESTRICTED SOIL=0

1098+50.00

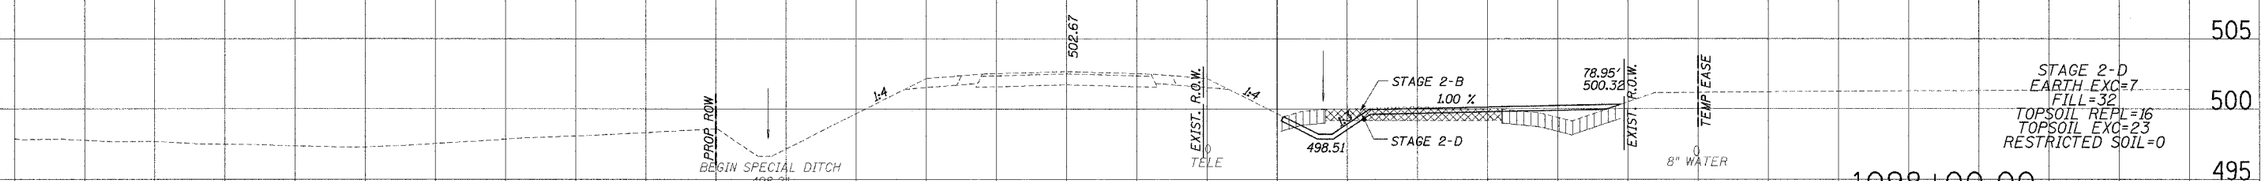

STAGE 2-D
EARTH EXC=7
FILL=32
TOPSOIL REPL=16
TOPSOIL EXC=23
RESTRICTED SOIL=0

1098+00.00

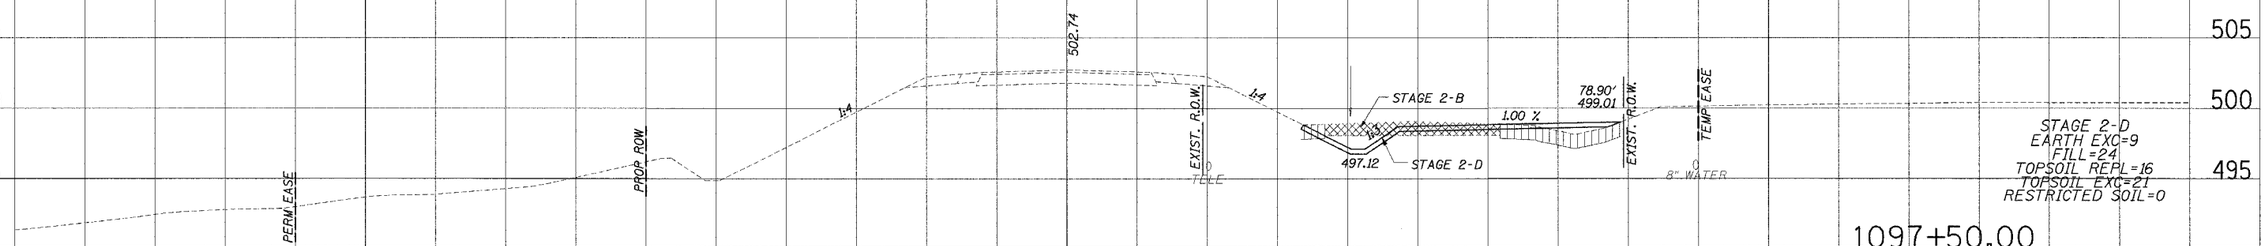

STAGE 2-D
EARTH EXC=9
FILL=24
TOPSOIL REPL=16
TOPSOIL EXC=21
RESTRICTED SOIL=0

1097+50.00

100 50 0 50 100 150

5'
10'

FAP RTE 328 (U.S.45) – STAGE 2

PLOTTED
PLOT DATE
AREAS
AREAS CHECKED
NOTE BOOK
NO.