F. A. RTE.	SECTION	COUNTY	TOTAL SHEETS	SHEET NO
328	5R, Y, RS-1	CLAY	376	368
STA.	TO STA.			
FED. ROAD DIST. NO.	ILLINOIS	FED. AID PROJECT		
CONTRACT No 94367				

PLOTTED
TOPSOIL
AREAS CHECKED

NOTE BOOK
NO.

LEGEND

TOPSOIL EXCAVATION

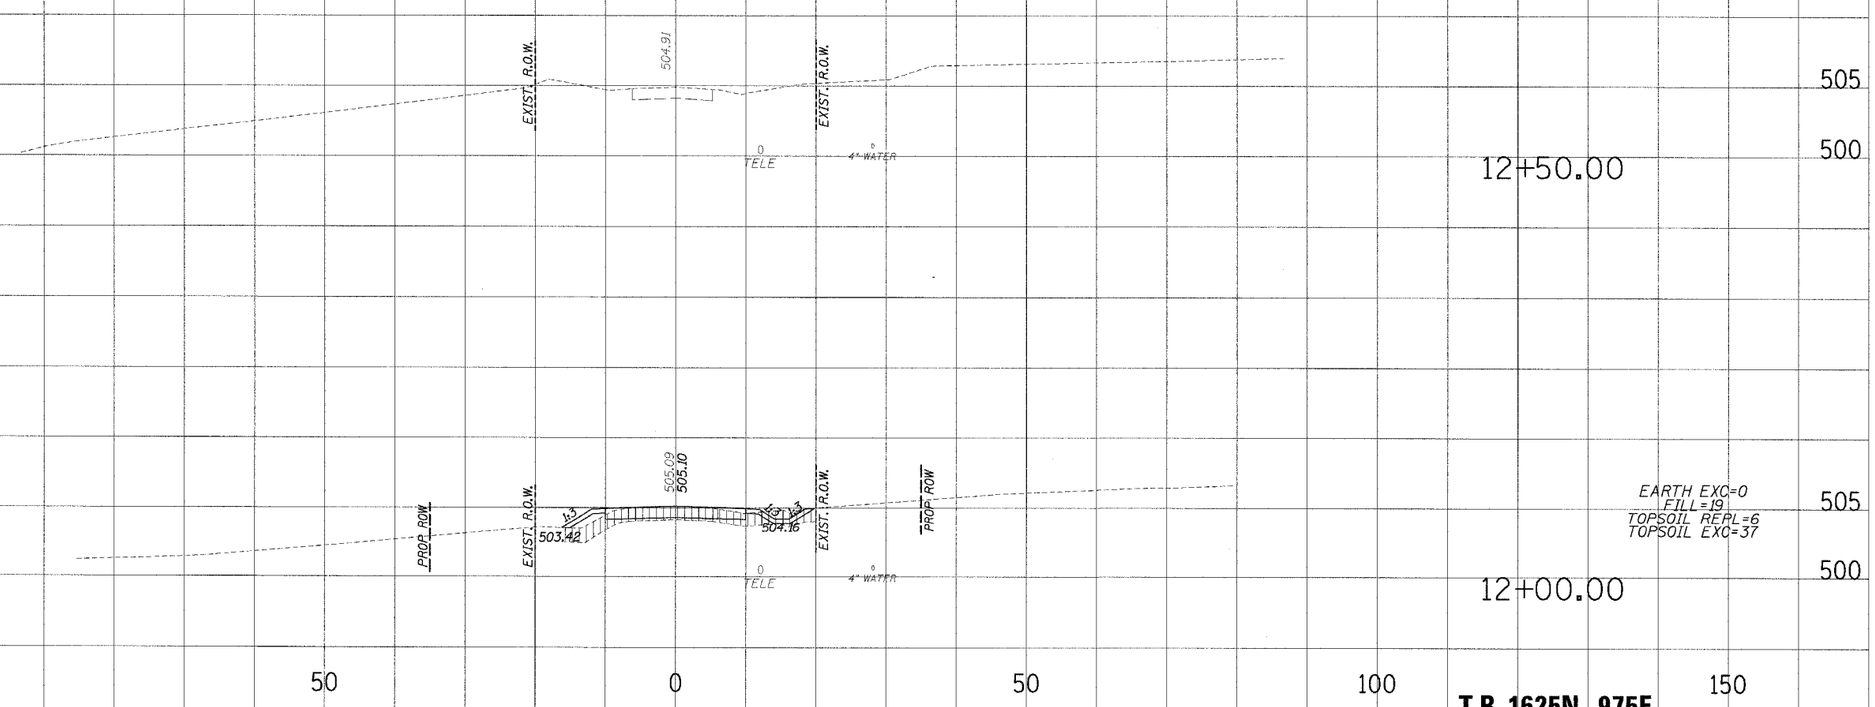

T.R. 1625N 975E

USERS_DATA\DOT\DOX\1625_1.dgn 12/13/2004 2:25:36 PM