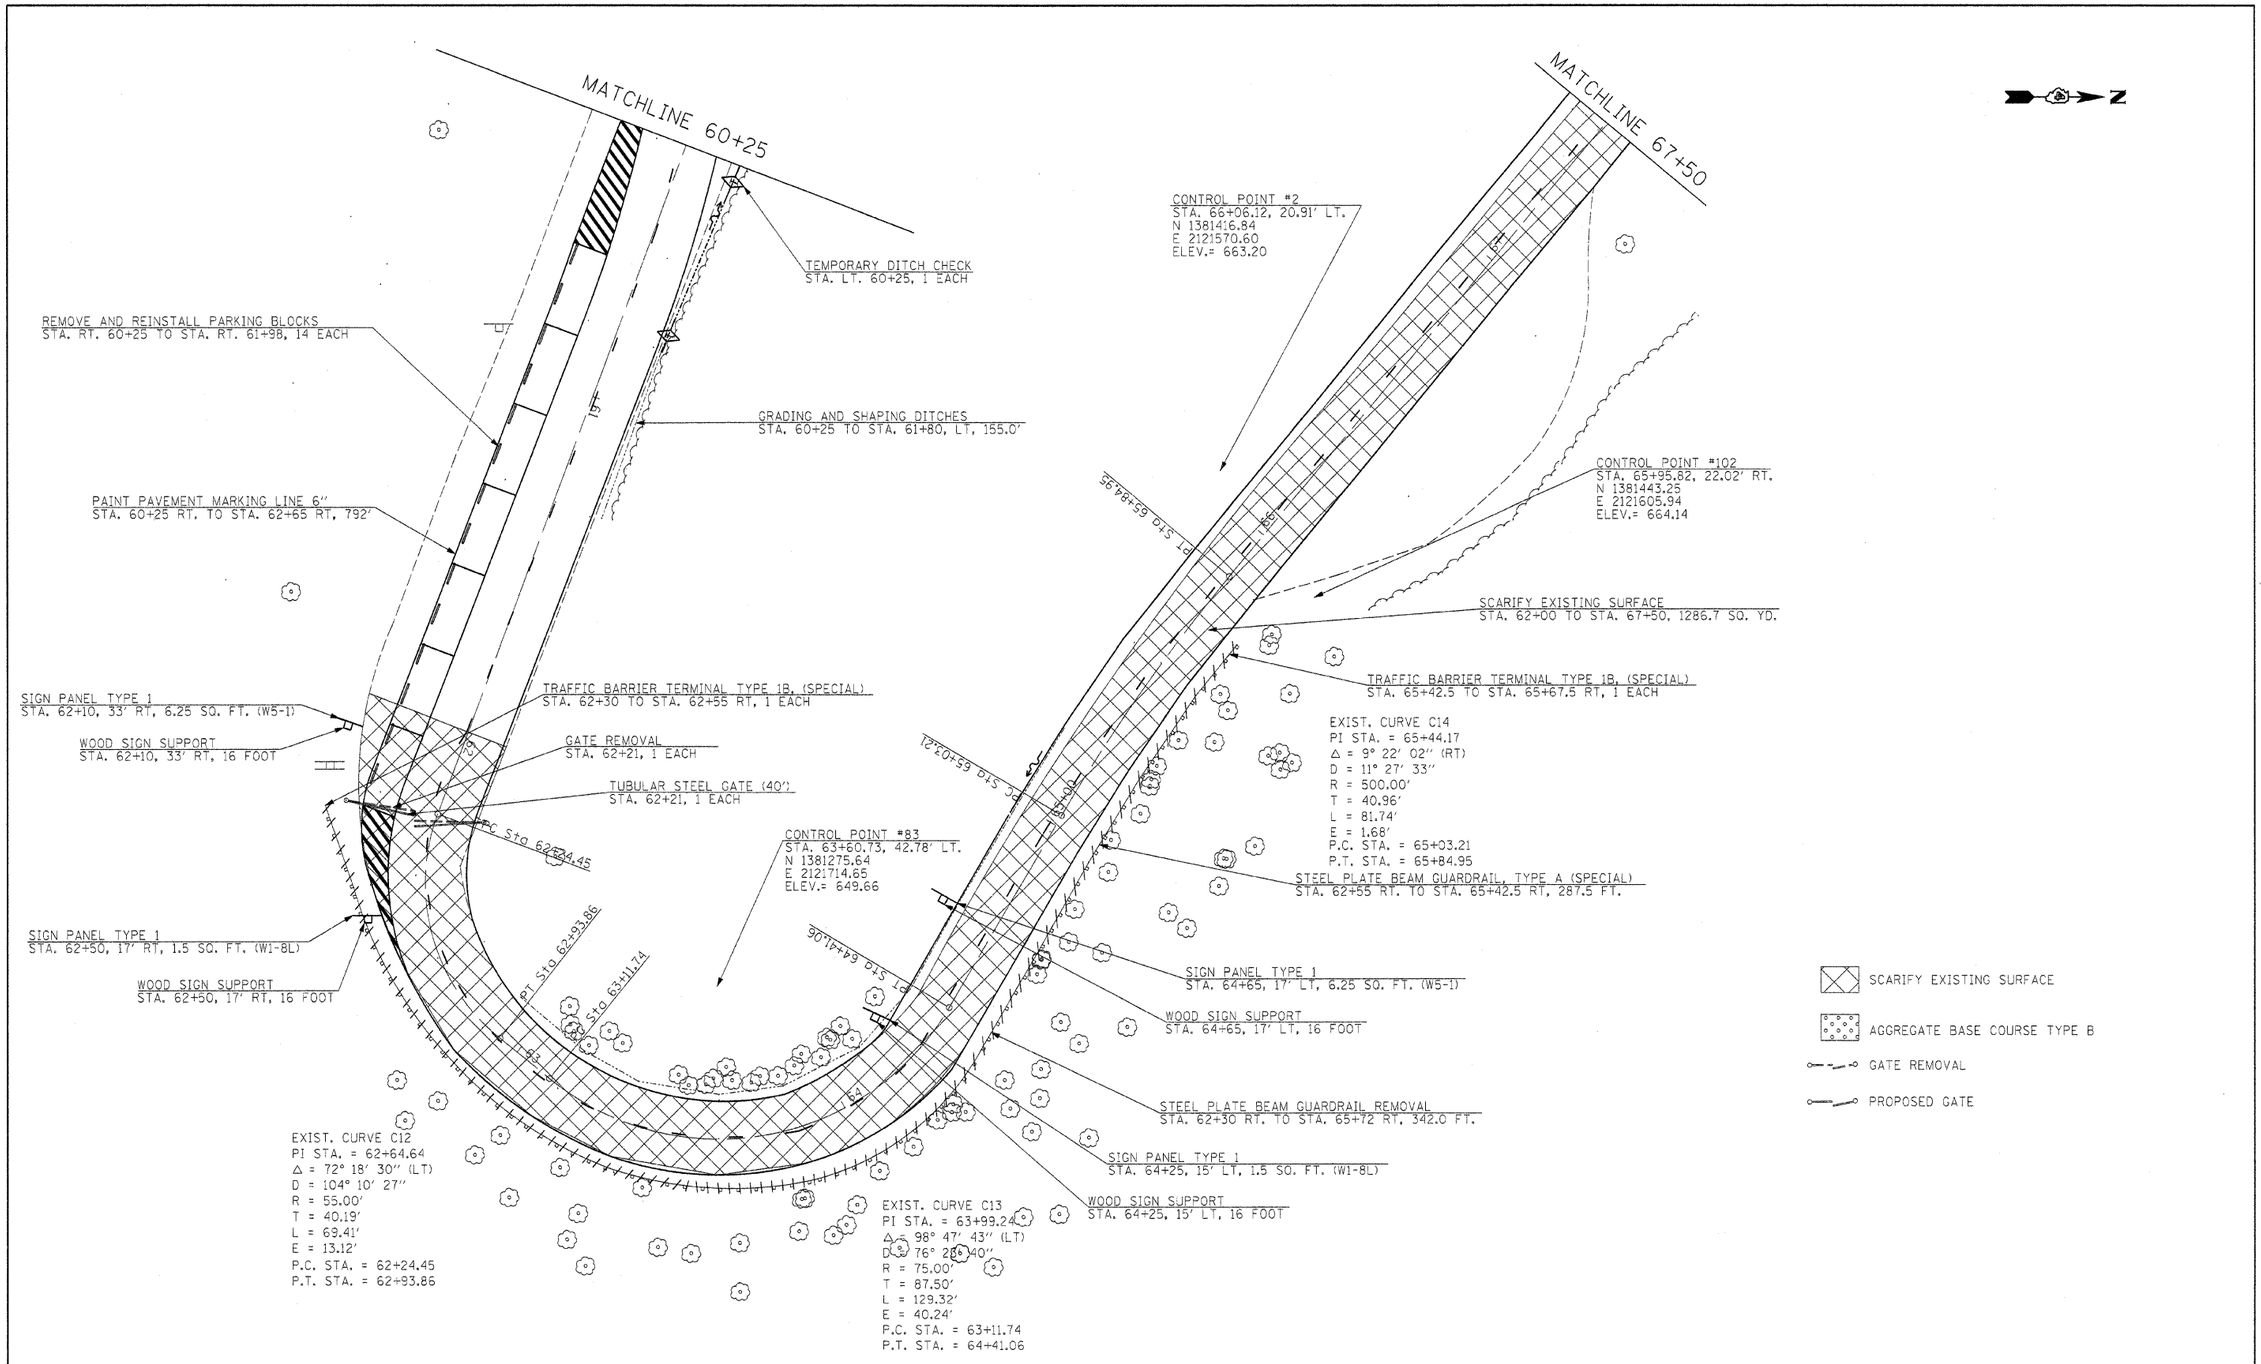

FILE NAME = $FILEL$	USER NAME = $USER$	DESIGNED - R.H.D.	REVISED -	STATE OF ILLINOIS DEPARTMENT OF TRANSPORTATION	ARGYLE LAKE STATE PARK MAIN ROAD	F.A. RTE.	SECTION	COUNTY	TOTAL SHEETS	SHEET NO.
		DRAWN - J.T.T.	REVISED -				ARGYLE LAKE STATE PARK	MCDONOUGH	162	29
	PLOT SCALE = $SCALE$	CHECKED - T.T.P.	REVISED -					CONTRACT NO. 46158		
	PLOT DATE = $DATE$	DATE - 12/09/10	REVISED -		SCALE: 1" = 20' / SHEET NO. 29 OF 162 SHEETS / STA. 60+25 TO STA. 67+50	FED. ROAD DIST. NO.	ILLINOIS	FED. AID PROJECT		

...\D446158-sht-plan 6025-6750.dgn 12/15/2010 2:44:30 PM