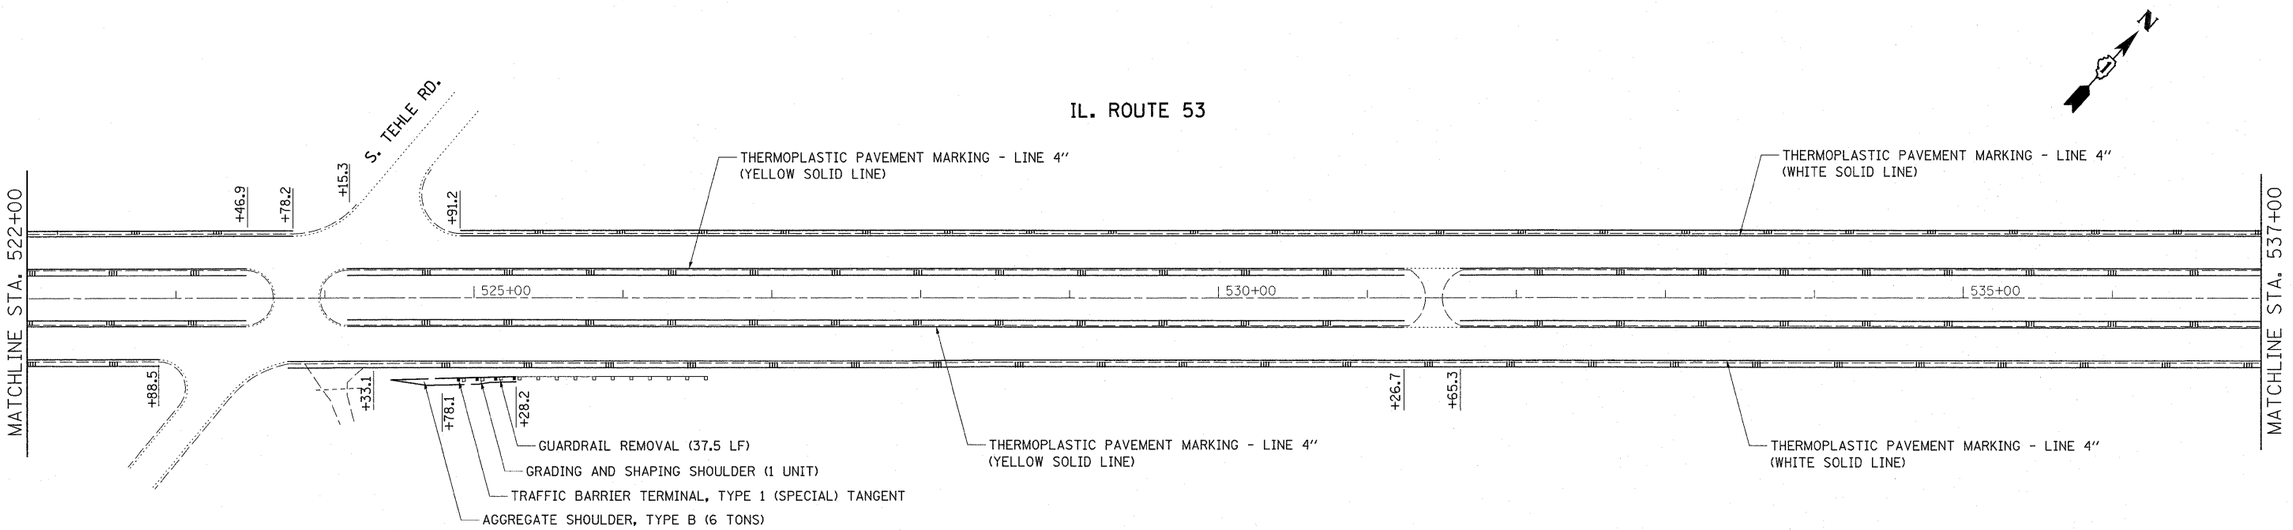


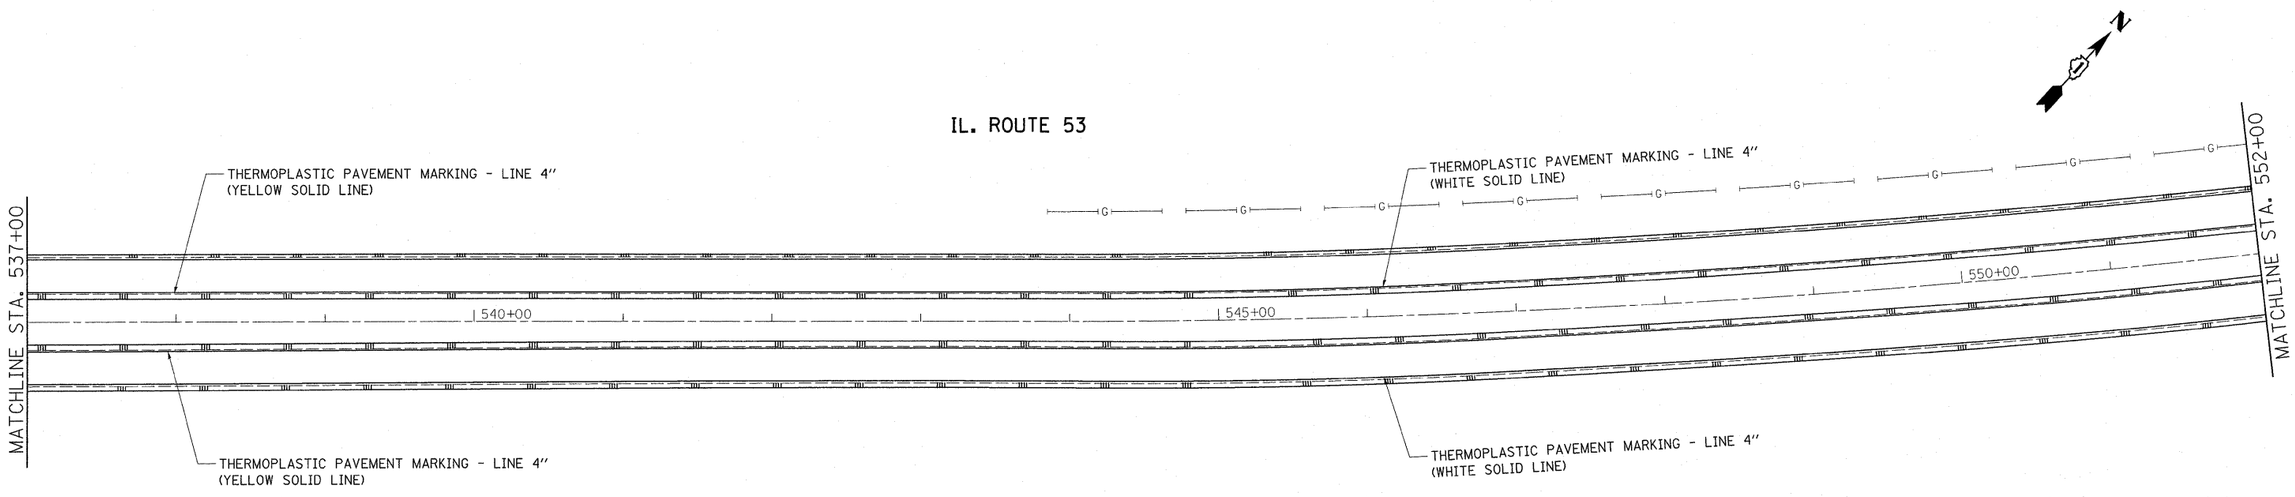


LEGEND

|||| |||| PROPOSED SHOULDER RUMBLE STRIPS

| | | | | | | | | | | | |
|---|---|---|---|---|---|---|---|---|---|---|---|
| FILE NAME = c:\pw_work\pwidot\qureshiya\d0212337\D122609-sht-plan.dgn | USER NAME = qureshiya | DESIGNED - | REVISED - | STATE OF ILLINOIS DEPARTMENT OF TRANSPORTATION | ROADWAY PLAN IL. ROUTE 53 (FORKED CREEK – US 52) | F.A.P. RTE. | SECTION | COUNTY | TOTAL SHEETS | SHEET NO. |
| | PLOT SCALE = 50.0000 ' / IN. | DRAWN - | REVISED - | | | 846/357 | 2010-133-I | WILL | 54 | 23 |
| | PLOT DATE = 10/28/2010 | CHECKED - | REVISED - | | | | | CONTRACT NO. 60F75 | | |
| | | DATE - | REVISED - | | SCALE: 1"=50' SHEET NO. OF SHEETS STA. TO STA. | | ILLINOIS FED. AID PROJECT | | | |