LEGEND:

- WORK AREA
- TEMPORARY PAVEMENT
- TEMPORARY CONCRETE BARRIER
- SIGN
- DRUM WITH STEADY BURNING BIDIRECTIONAL LIGHT
- VERTICAL PANEL
- TYPE III BARRICADE
- IMPACT ATTENUATOR, TEMPORARY (NON-REDIRECTIVE, NARROW) TEST LEVEL 3
- DIRECTION OF TRAFFIC
- DETECTOR LOOPS
- CRYSTAL, BIDIRECTIONAL BARRIER WALL/GUARDRAIL MARKER
- TEMPORARY TRAFFIC SIGNAL

N

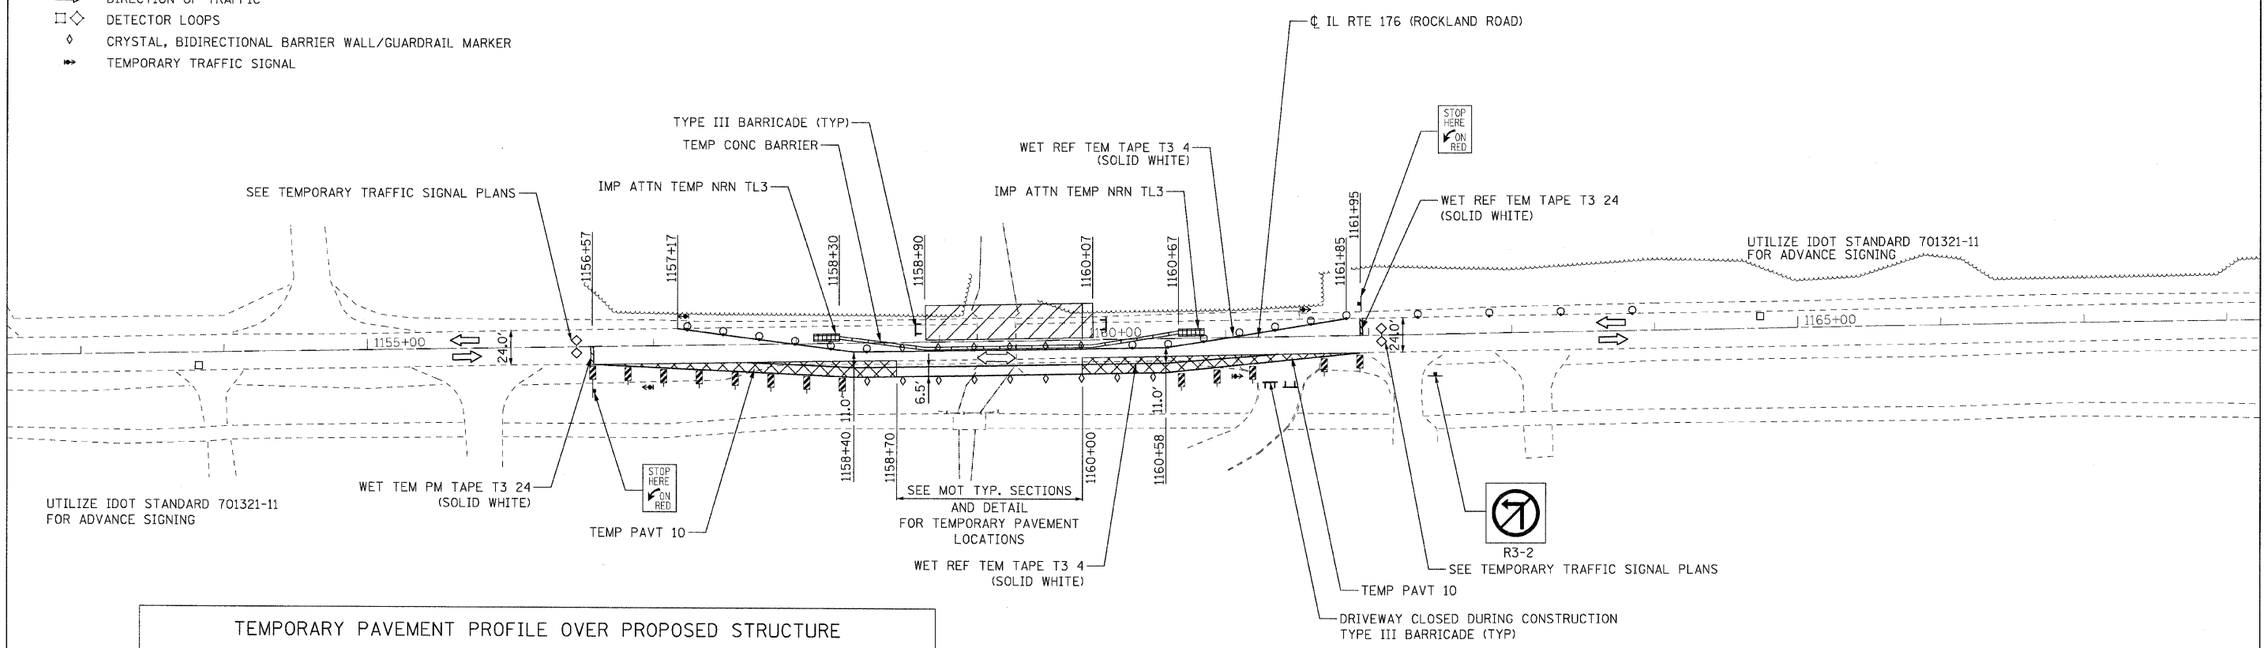

TEMPORARY PAVEMENT PROFILE OVER PROPOSED STRUCTURE

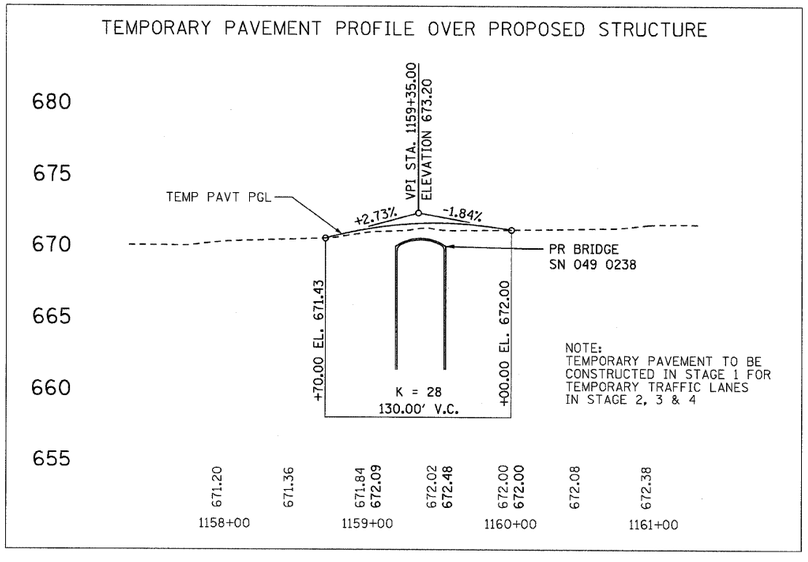

NOTE:
TEMPORARY PAVEMENT TO BE CONSTRUCTED IN STAGE 1 FOR TEMPORARY TRAFFIC LANES IN STAGE 2, 3 & 4

TEMPORARY PAVEMENT LAYOUT DETAIL

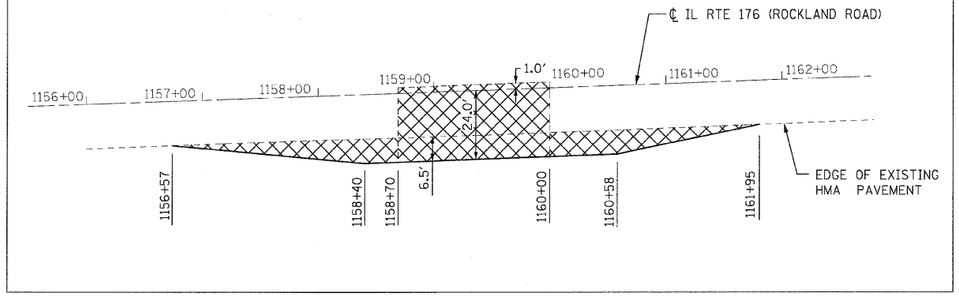

...\D160J67-sht-staging2.dgn 12/23/2010 9:42:16 AM	Primera	DESIGNED JRB	REVISED -
		DRAWN JRB	REVISED -
		CHECKED RJD	REVISED -
		DATE JANUARY 3, 2011	REVISED -

STATE OF ILLINOIS
DEPARTMENT OF TRANSPORTATION

IL ROUTE 176 OVER EAST SKOKIE DITCH
SUGGESTED STAGE OF CONSTRUCTION & TRAFFIC CONTROL
STAGE 2

SCALE: 1" = 50' | SHEET NO. 1 OF 1 SHEETS | STA. | TO STA.

F.A.U. RTE.	SECTION	COUNTY	TOTAL SHEETS	SHEET NO.
1238	C-B-I	LAKE	61	13
		CONTRACT NO. 60J67		
		ILLINOIS FED. AID PROJECT		

PLAN: SURVEYED, PLOTTED, ALIGNMENT CHECKED, R.O.W. CHECKED, CADD FILE NAME, NOTE BOOK, NO. — BY — DATE