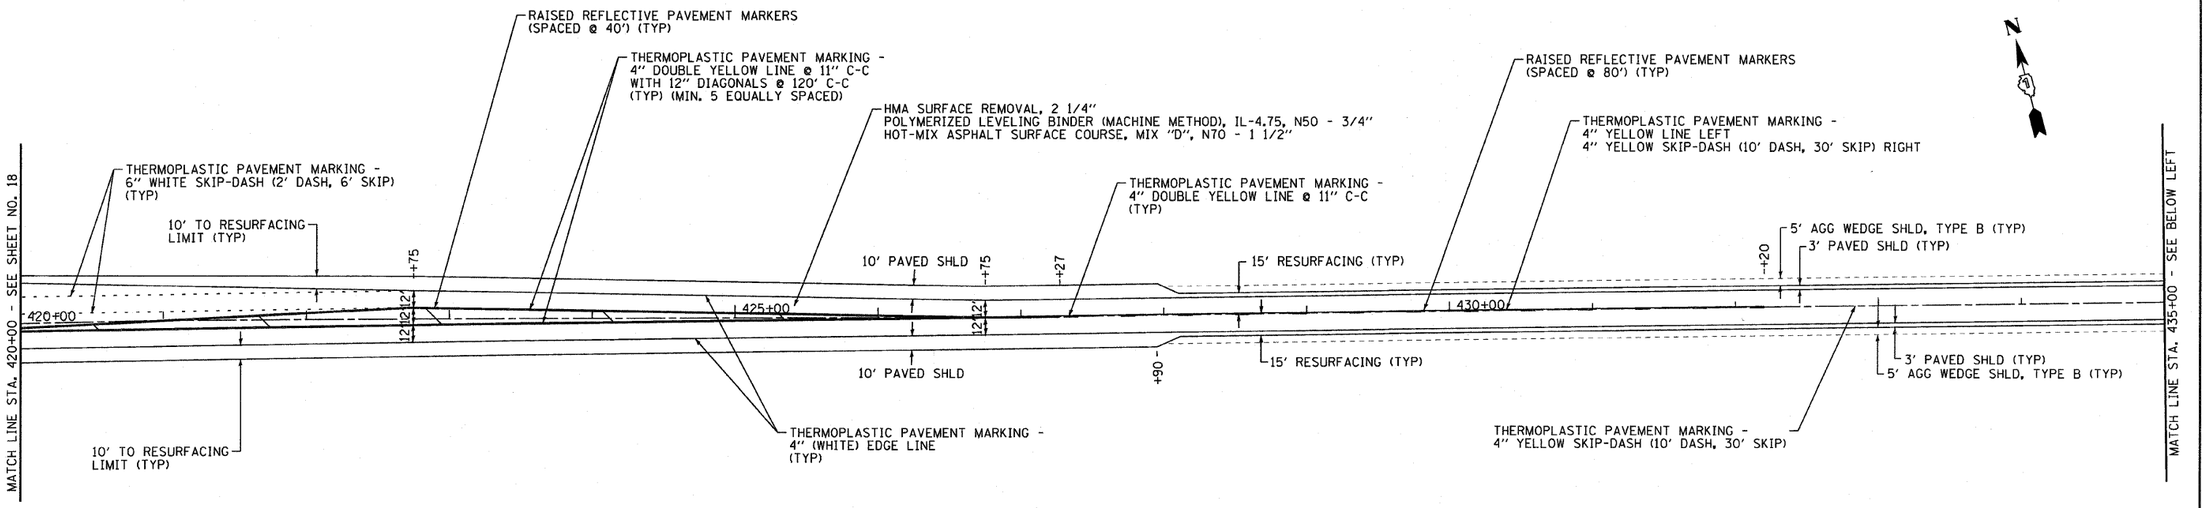

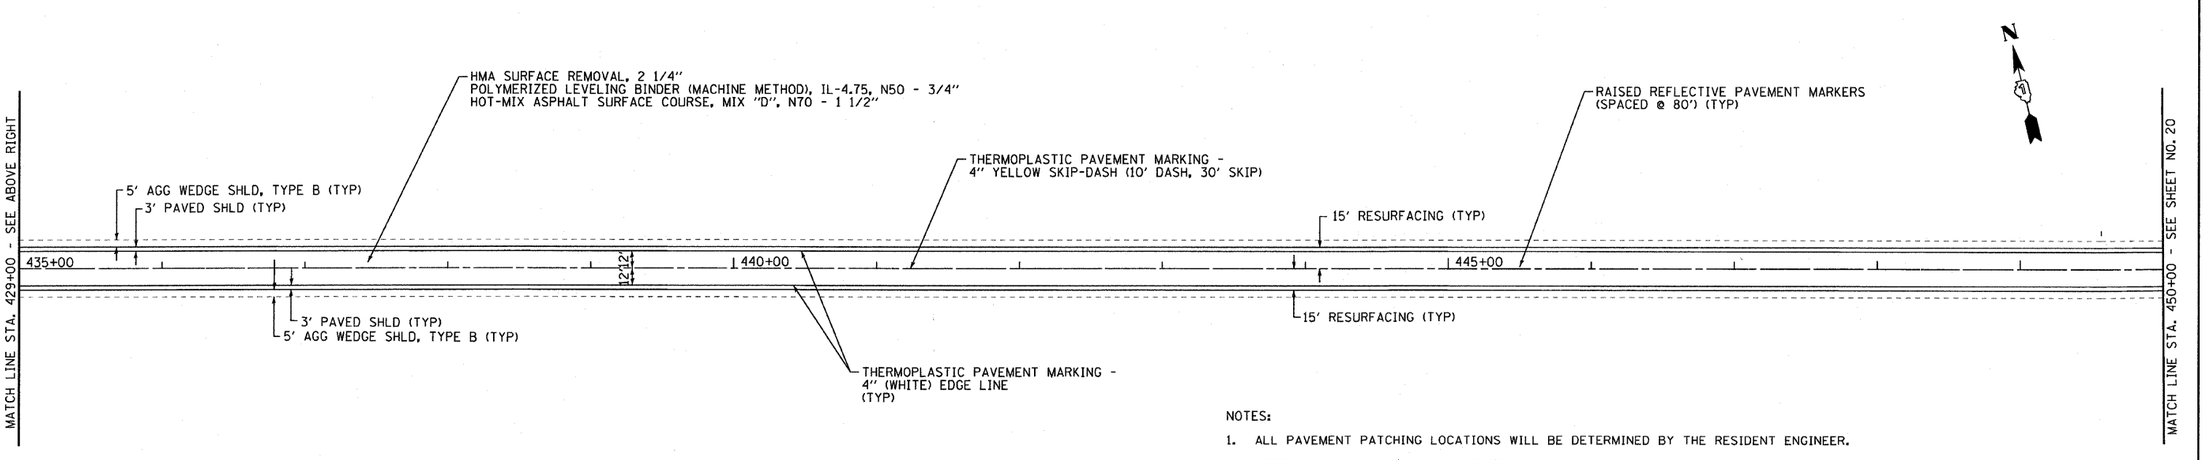

NOTES:

1. ALL PAVEMENT PATCHING LOCATIONS WILL BE DETERMINED BY THE RESIDENT ENGINEER.
2. REFER TO DISTRICT 1 TYPICAL PAVEMENT MARKINGS (TC-13) FOR ADDITIONAL INFORMATION.
3. REFER TO DISTRICT 1 RAISED REFLECTIVE PAVEMENT MARKERS (TC-11) FOR ADDITIONAL INFORMATION.

COPYRIGHT © 2010, BY BAXTER & WOODMAN, INC.
STATE OF ILLINOIS, DEPARTMENT OF TRANSPORTATION
LICENSE NO. - 184-001121 - EXPIRES 4/30/2011
DESIGN FILE - ...\plotdrive\PDF22x34.plt
...\PLOTS\100153-R02-PLN.tbl
I:\Crystal Desk\Job\100153\100153-R02.PLN
6/29/2010 10:28:28 AM

DESIGNED - DSH	REVISED -	**STATE OF ILLINOIS** **DEPARTMENT OF TRANSPORTATION**	**US ROUTE 14** **PARK LANE DRIVE TO IL ROUTE 47** **ROADWAY & PAVEMENT MARKING PLAN**
DRAWN - RKM / CJC	REVISED -		SCALE: 1" 50' — STA. 420+00 TO STA. 450+00
CHECKED - RWL	REVISED -		
DATE - 11-01-10	FILE - 100153-W01-PLAN-11.sht		

F.A.P RTE.	SECTION	COUNTY	TOTAL SHEETS	SHEET NO.
305	28 R-2 RS-3	McHENRY	32	19
C-91-609-10		CONTRACT NO. 60K84		
FED. ROAD DIST. NO. 1	ILLINOIS	FED AID PROJECT		