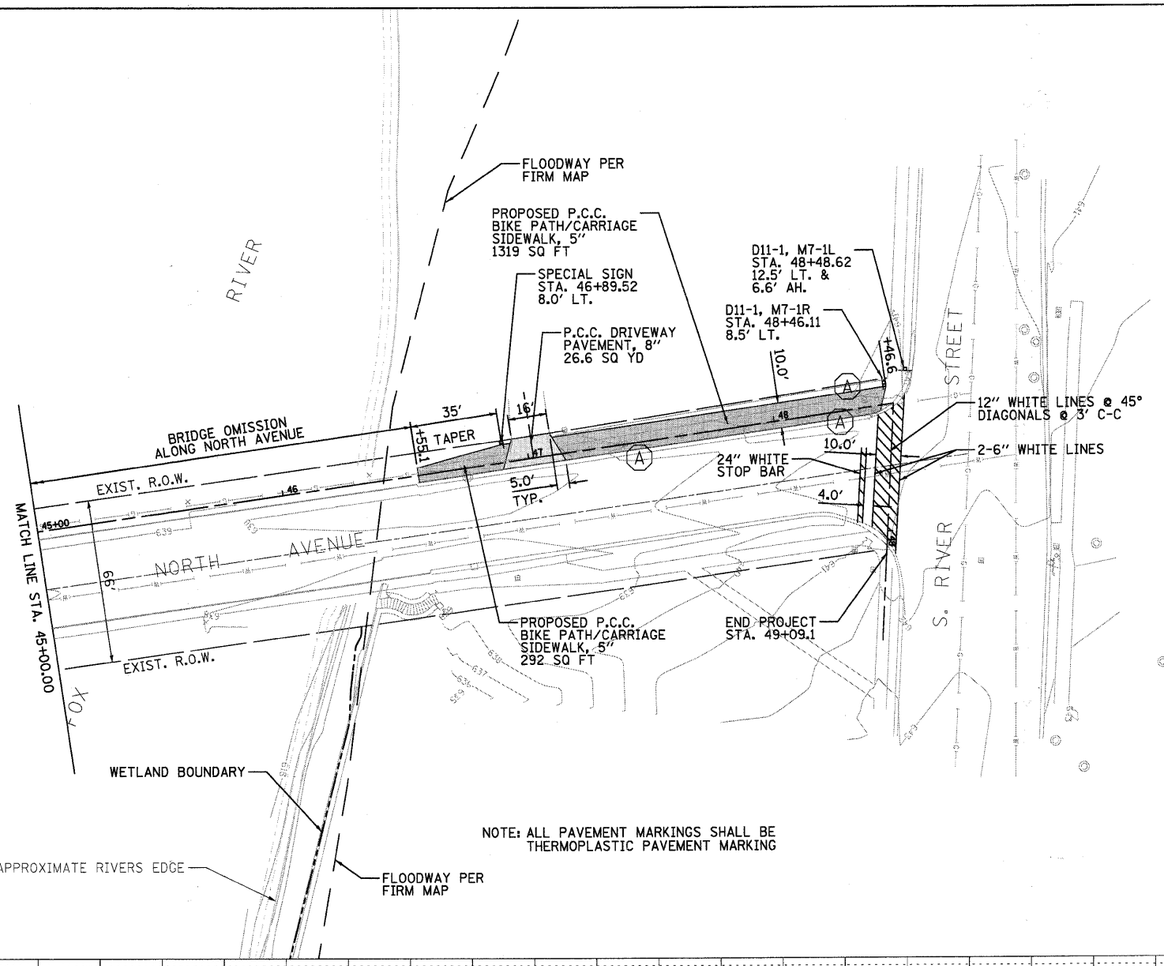

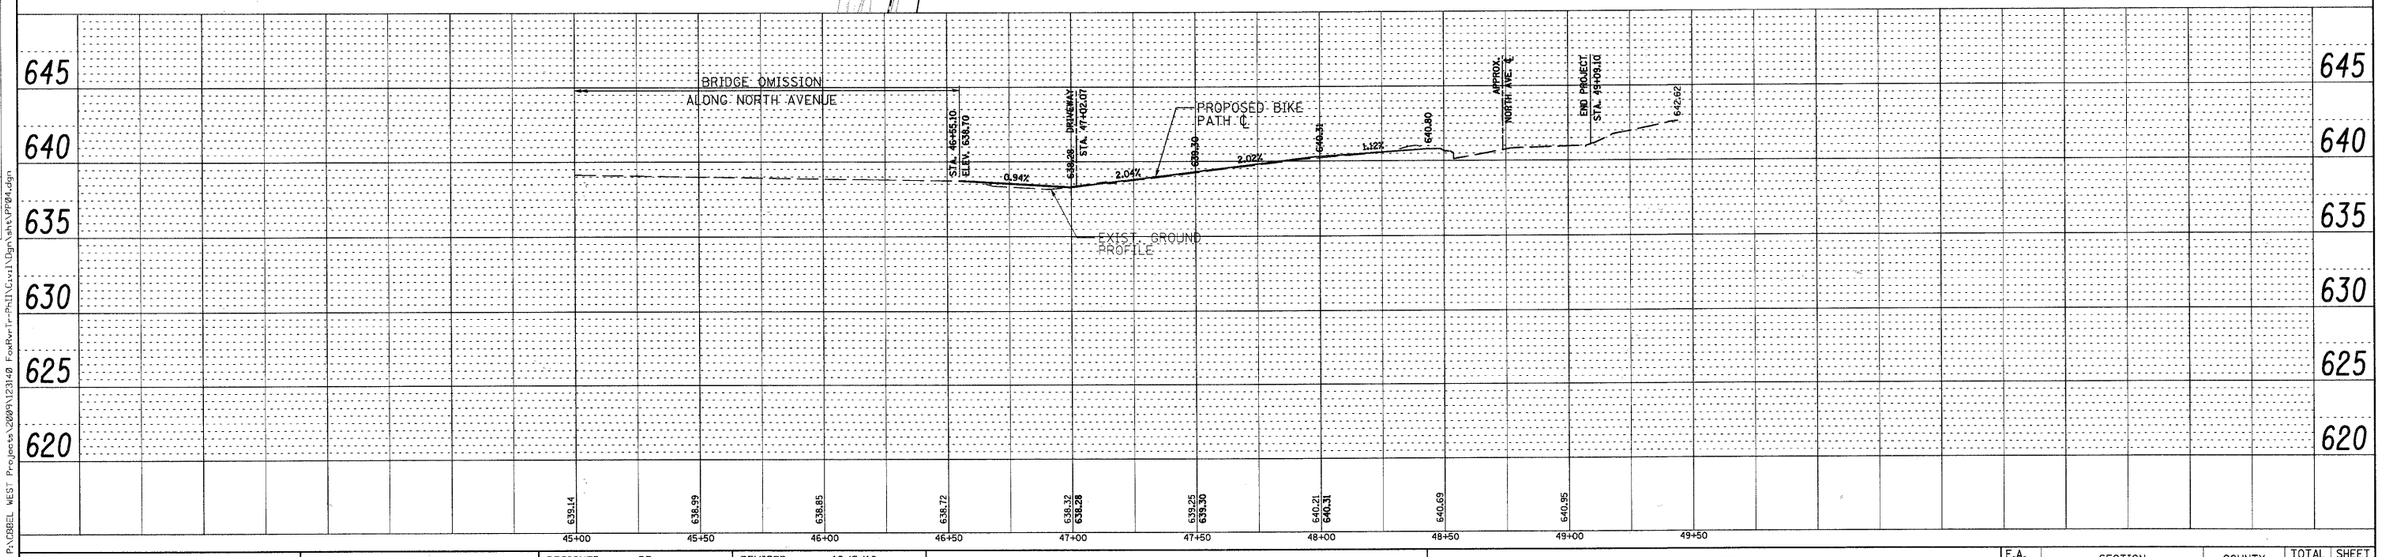

WILLS BURKE KELSEY ASSOCIATES LTD. 116 West Main Street, Suite 201 St. Charles, Illinois 60174 (630) 443-7755	USER NAME = $USER$	DESIGNED - DB	REVISED - 10/5/10
		DRAWN - NP	REVISED -
	PLOT SCALE = AS SHOWN	CHECKED - DB	REVISED -
	PLOT DATE = 12/20/2010	DATE - 12/20/10	REVISED -

STATE OF ILLINOIS
DEPARTMENT OF TRANSPORTATION

PLAN & PROFILE

SCALE: AS SHOWN | SHEET NO. 16 OF 58 SHEETS | STA. 45+00 | TO STA. 49+09.10

F.A. RTE.	SECTION	COUNTY	TOTAL SHEETS	SHEET NO.
	05-F3000-06-BT	KANE	58	16
		CONTRACT NO.63517		
FED. ROAD DIST. NO.	ILLINOIS	FED. AID PROJECT		

PLAN — SURVEYED / PLOTTED / ALIGNMENT CHECKED / R.O.W. CHECKED / CADD FILE NAME / NOTE BOOK / NO. / BY / DATE

PROFILE — SURVEYED / PLOTTED / GRADES CHECKED / DRIVES NOTED / STRUCTURE NOTATNS CHKD / NOTE BOOK / NO. / BY / DATE

FILE NAME = P:\CBBL WEST Projects\2009\123140 FoxRvr-Pal\Civil\Dgn\Sht\PP04.dgn