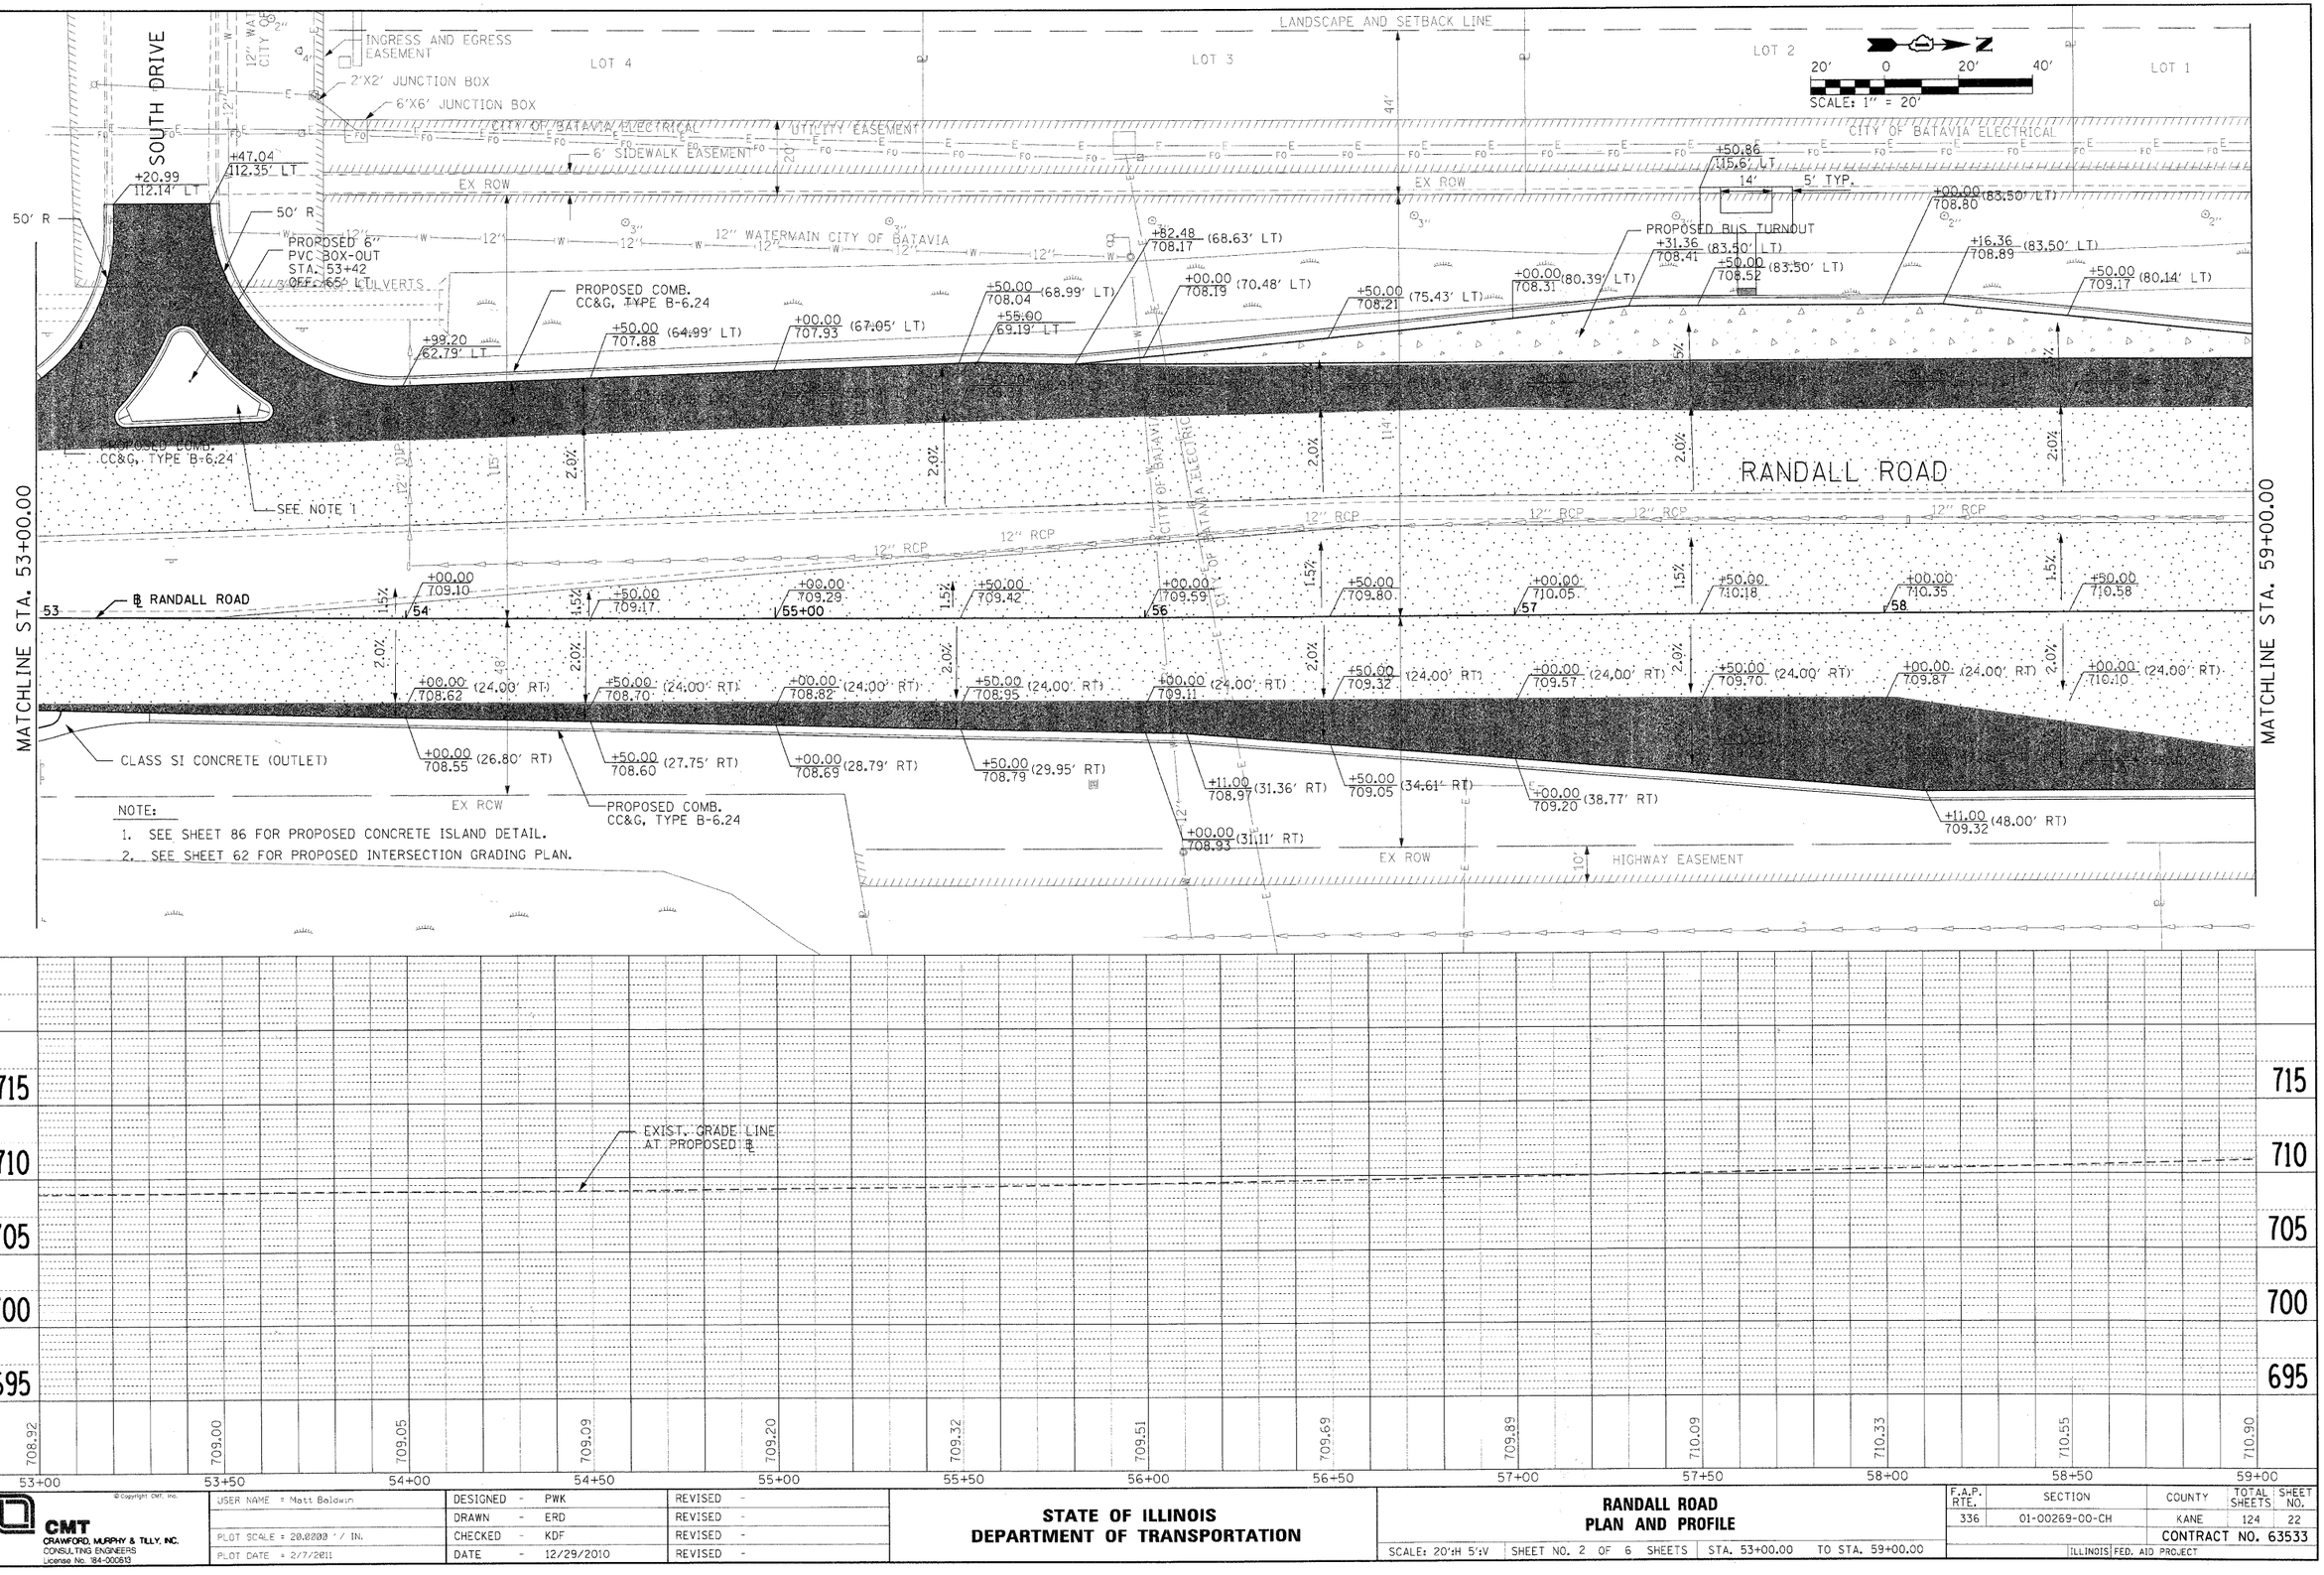

PLAN — SURVEYED; PLOTTED; ALIGNMENT CHECKED; PLAN NOTED; CADD FILE NAME; NOTE BOOK; NO.; BY; DATE

PROFILE — SURVEYED; PLOTTED; GRADES CHECKED; R.M. NOTED; S. NOTES; NOTATING CHKD; NOTE BOOK; NO.; BY; DATE

FILE NAME = L:\KANECOM\96960\Drawings\Exhibits\NoEasements\CAD\ Sheets\NR_PNP_02.dgn

©Copyright CMT, Inc.

CMT
CRAWFORD, MURPHY & TILLY, INC.
CONSULTING ENGINEERS
License No. 184-000513

USER NAME = Matt Baldwin	DESIGNED - PWK	REVISED -
	DRAWN - ERD	REVISED -
PLOT SCALE = 20.0000 ' / IN.	CHECKED - KDF	REVISED -
PLOT DATE = 2/7/2011	DATE - 12/29/2010	REVISED -

STATE OF ILLINOIS
DEPARTMENT OF TRANSPORTATION

RANDALL ROAD
PLAN AND PROFILE

SCALE: 20':H 5':V | SHEET NO. 2 OF 6 SHEETS | STA. 53+00.00 | TO STA. 59+00.00

F.A.P. RTE.	SECTION	COUNTY	TOTAL SHEETS	SHEET NO.
336	01-00269-00-CH	KANE	124	22
		CONTRACT NO. 63533		
	ILLINOIS FED. AID PROJECT			