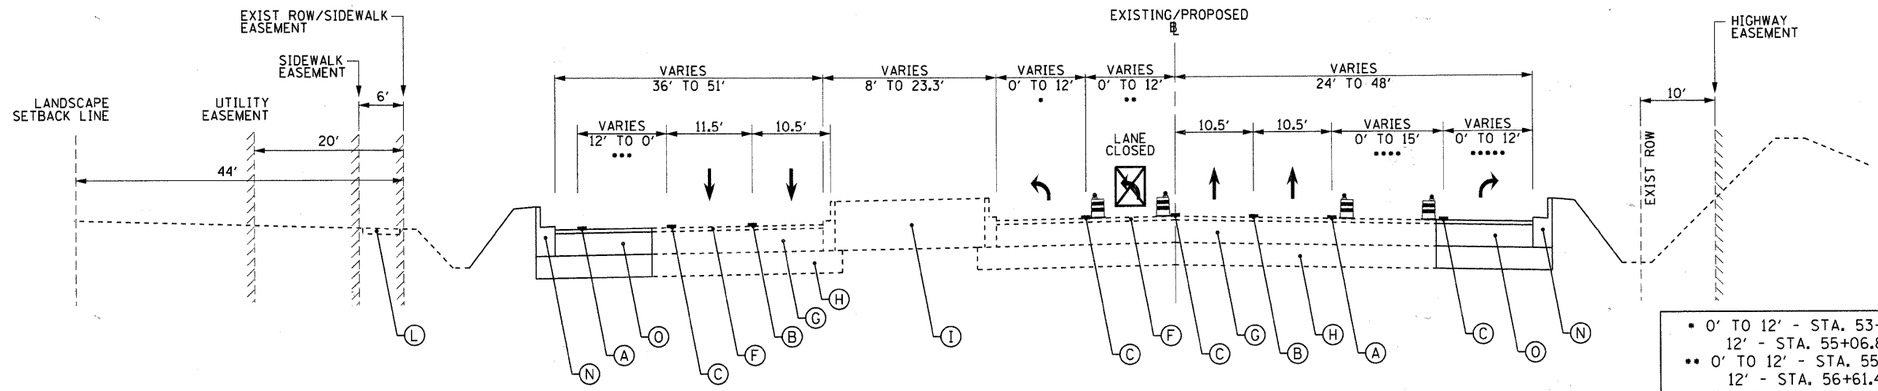

• 0' TO 12' - STA. 53+49.87 TO STA. 55+06.87
12' - STA. 55+06.87 TO STA. 61+16.78
•• 0' TO 12' - STA. 55+06.87 TO STA. 56+61.42
12' - STA. 56+61.42 TO STA. 61+16.78
••• 12' TO 0' - STA. 55+55.00 TO STA. 57+10.00
12' - STA. 54+05.60 TO STA. 55+55.00
•••• 0' TO 15' - STA. 56+24.25 TO STA. 58+11.00
15' - STA. 58+11.00 TO STA. 61+16.78
••••• 0' TO 12' - STA. 54+56.11 TO STA. 56+24.25
12' - STA. 56+24.25 TO STA. 61+16.78

STAGE 3 & 4 TRAFFIC

RANDALL ROAD
STA. 52+30.00 - STA. 61+16.78

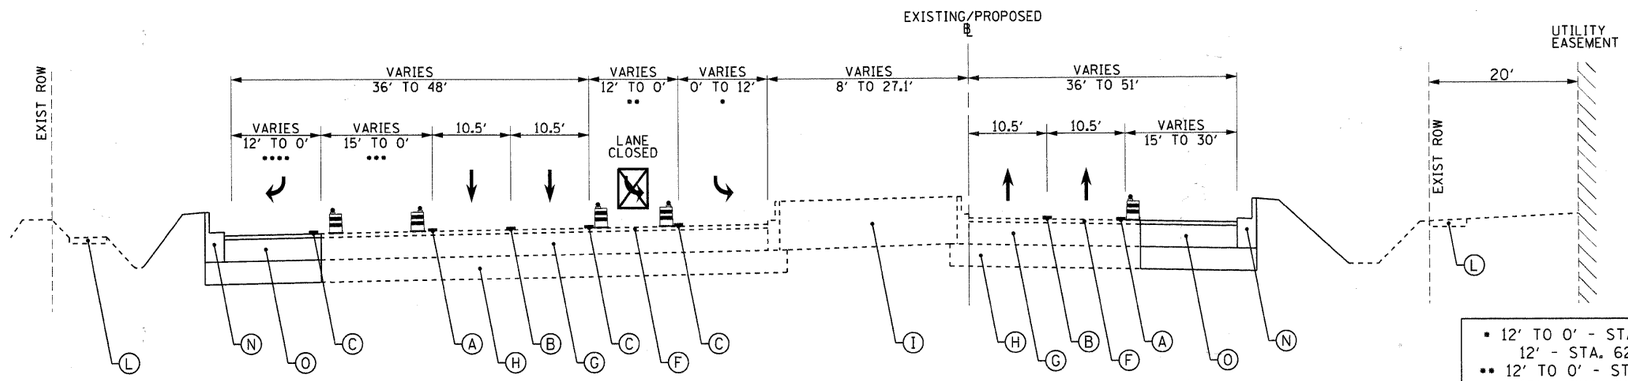

• 12' TO 0' - STA. 66+65.97 TO STA. 68+04.47
12' - STA. 62+74.00 TO STA. 66+65.97
•• 12' TO 0' - STA. 68+04.47 TO STA. 69+22.86
12' - STA. 62+75.00 TO STA. 68+04.47
••• 15' TO 0' - STA. 64+60.66 TO STA. 66+49.47
15' - STA. 62+75.00 TO STA. 64+60.66
15' - STA. 68+24.39 TO STA. 70+64.38
•••• 12' TO 0' - STA. 66+49.47 TO STA. 68+04.47
12' - STA. 62+75.00 TO STA. 66+49.47
12' - STA. 69+05.60 TO STA. 70+64.38

STAGE 3 & 4 TRAFFIC

RANDALL ROAD
STA. 62+75.00 - STA. 75+06.65

LEGEND

- (A) TEMPORARY PAVEMENT MARKING - LINE 4" (SOLID, WHITE
- (B) TEMPORARY PAVEMENT MARKING - LINE 4" (SKIP-DASH, WHITE
- (C) TEMPORARY PAVEMENT MARKING - LINE 6" (SOLID, WHITE
- (D) FULL DEPTH SAW CUTS
- (E) HOT-MIX ASPHALT SURFACE REMOVAL, VARIABLE DEPTH
- (F) EXISTING BITUMINOUS BINDER COURSE
- (G) EXISTING BITUMINOUS BASE COURSE
- (H) EXISTING AGGREGATE SUBGRADE
- (I) EXISTING BARRIER MEDIAN
- (J) EXISTING FLUSH MEDIAN
- (K) EXISTING BITUMINOUS SHOULDER
- (L) EXISTING PCC SIDEWALK
- (M) PROPOSED PCC SIDEWALK
- (N) PROPOSED CURB & GUTTER
- (O) COMPLETED PAVEMENT
- (P) COMPLETED SHOULDER

- DIRECTION OF TRAFFIC
- WORK ZONE
- EXISTING PAVEMENT
- PROPOSED PAVEMENT
- TRAFFIC CONTROL BARRELS OR TYPE II BARRICADES WITH MONO DIRECTIONAL STEADY BURN LIGHT @ 50' C-C ON TANGENT SECTIONS & 25' C-C ON TAPERS AND CURVES

FILE NAME = E:\KANECO\0929603\Draft\Exhibits\NoEasement\CADD_Sheets\R_MOT_TYP_STAGE3_1.dgn

© Copyright CMT, Inc.

CMT
CRAWFORD, MURPHY & TILLY, INC.
CONSULTING ENGINEERS
License No. 184-000613

USER NAME = Matt Balawin	DESIGNED - PWK	REVISED -	
	DRAWN - ERD	REVISED -	
PLOT SCALE = 10.0000 ' / IN.	CHECKED - KDF	REVISED -	
PLOT DATE = 2/7/2011	DATE - 12/29/2010	REVISED -	

STATE OF ILLINOIS
DEPARTMENT OF TRANSPORTATION

MAINTENANCE OF TRAFFIC – STAGES 3 & 4
RANDALL ROAD – TYPICAL SECTIONS

SCALE: N/A | SHEET NO. 1 OF 1 SHEETS | STA. N/A TO STA. N/A

F.A.P. RTE.	SECTION	COUNTY	TOTAL SHEETS	SHEET NO.
336	01-00269-00-CH	KANE	124	37
		CONTRACT NO. 63533		
		ILLINOIS FED. AID PROJECT		