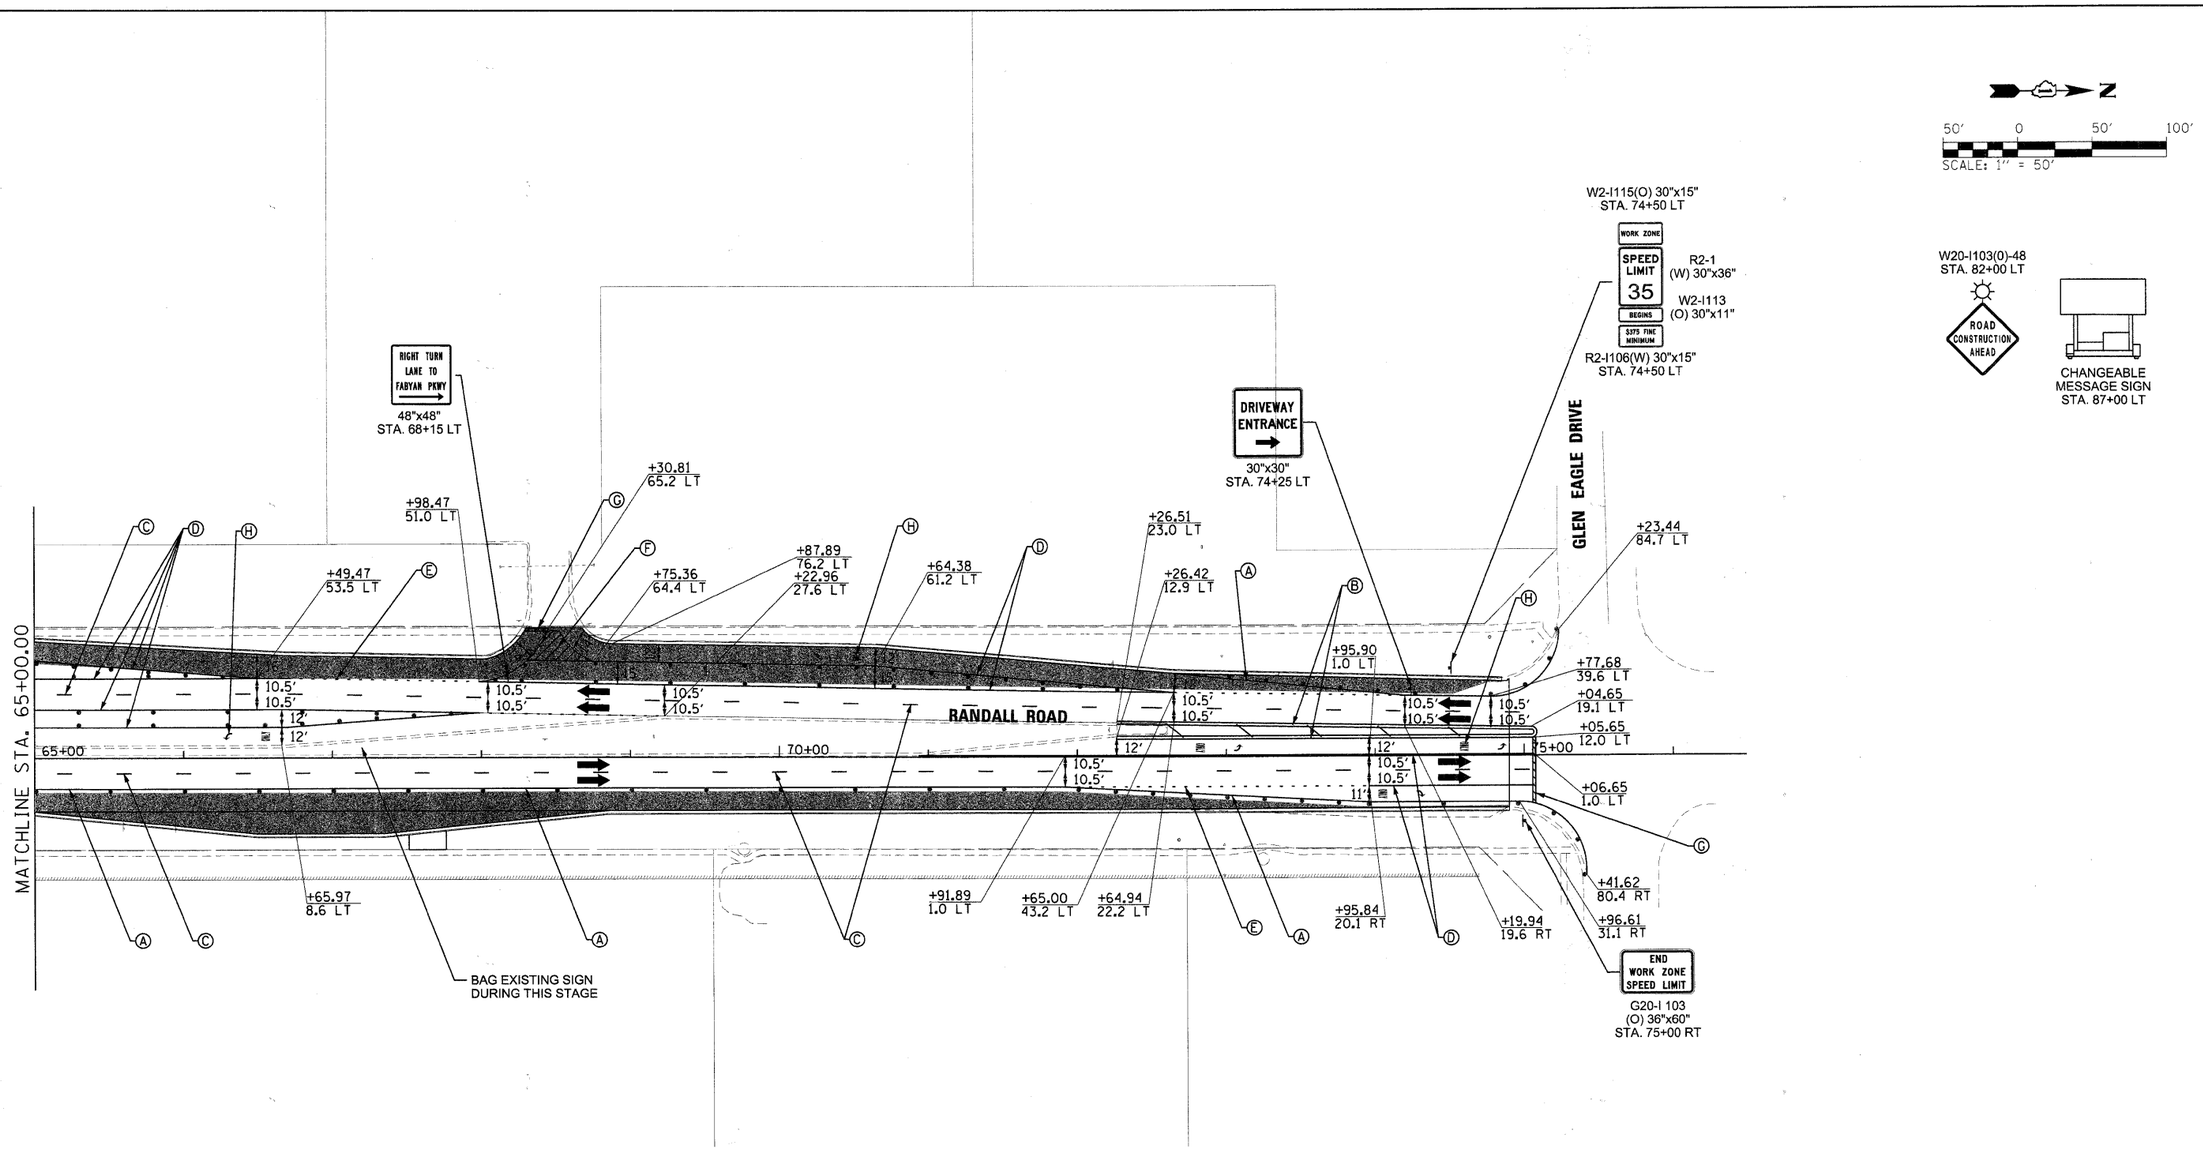

LEGEND

WORK AREA	(A) TEMPORARY PAVEMENT MARKING - LINE 4″ (SOLID WHITE)
COMPLETED PAVEMENT	(B) TEMPORARY PAVEMENT MARKING - LINE 4″ (DOUBLE YELLOW @ 11″ C-C)
DIRECTION OF TRAFFIC	(C) TEMPORARY PAVEMENT MARKING - LINE 4″ (30′ SKIP - 10′ DASH WHITE)
TRAFFIC CONTROL BARRELS OR TYPE II BARRICADES WITH MONO DIRECTIONAL STEADY BURN LIGHT @ 50′ C-C ON TANGENT SECTIONS & 25′ C-C ON TAPERS AND CURVES	(D) TEMPORARY PAVEMENT MARKING - LINE 6″ (SOLID WHITE)
	(E) TEMPORARY PAVEMENT MARKING - LINE 6″ (2′ DASH - 6′ SKIP, WHITE)
	(F) TEMPORARY PAVEMENT MARKING - LINE 12″ (SOLID YELLOW @ 45° DIAGONAL)
	(G) TEMPORARY PAVEMENT MARKING - LINE 24″ (SOLID WHITE)
SIGN	(H) TEMPORARY PAVEMENT MARKING - LETTERS AND SYMBOLS

FILE NAME = L:\KANECO\0929628\Drawings\Exhibits\NoEasements\CADD_Sheets\R_MOT_STAGE3_2.dgn

© Copyright CMT, Inc.

CMT
CRAWFORD, MURPHY & TILLY, INC.
CONSULTING ENGINEERS
License No. 184-000613

USER NAME = Matt Baldwin	DESIGNED - PWK	REVISED -	
	DRAWN - MCC	REVISED -	
PLOT SCALE = 50.0000 ′ / IN.	CHECKED - KDF	REVISED -	
PLOT DATE = 2/7/2011	DATE - 12/29/2010	REVISED -	

STATE OF ILLINOIS
DEPARTMENT OF TRANSPORTATION

MAINTENANCE OF TRAFFIC STAGE 3

SCALE: 1″=50′ | SHEET NO. 2 OF 2 SHEETS | STA. 65+00.00 TO STA. 75+00.00

F.A.P RTE.	SECTION	COUNTY	TOTAL SHEETS	SHEET NO.
336	01-00269-00-CH	KANE	124	40

CONTRACT NO. 63533

ILLINOIS FED. AID PROJECT