


# GLEN OAKS DRIVE

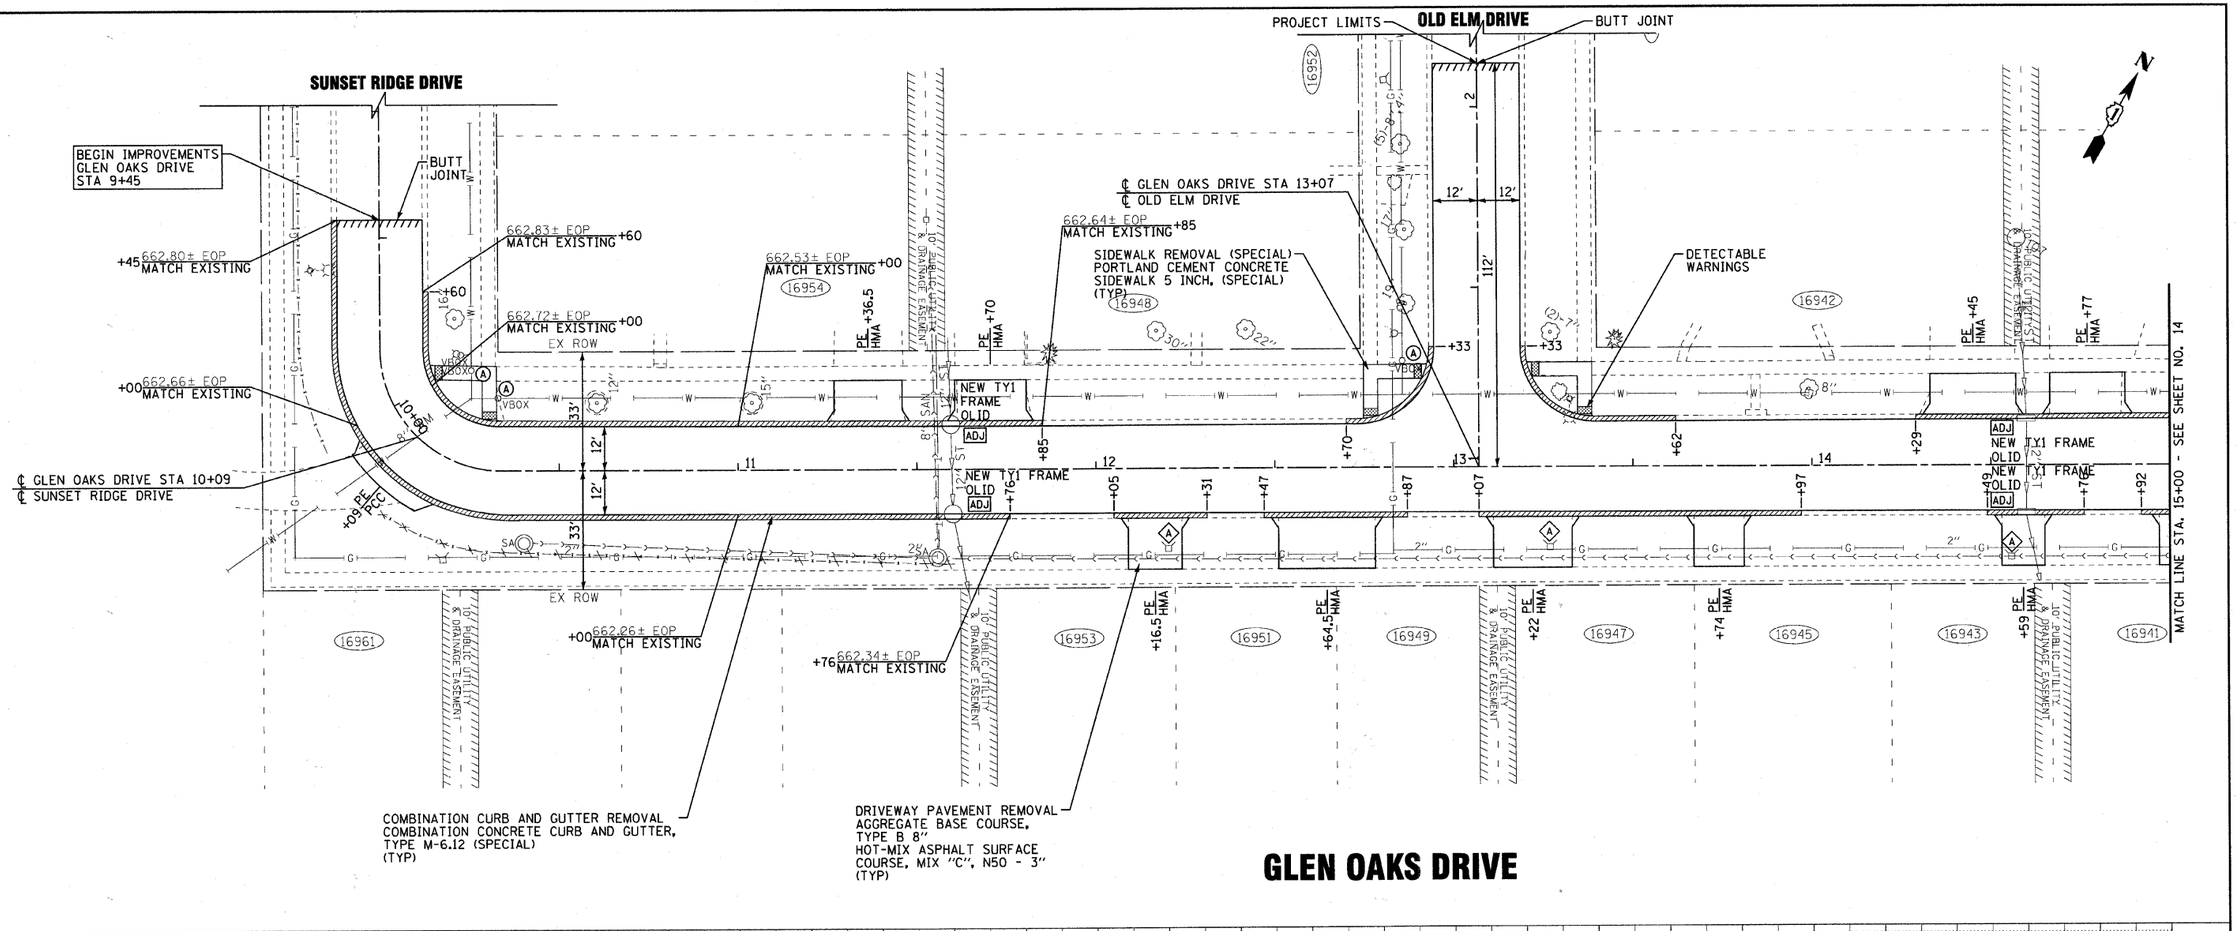


COPYRIGHT © 2010, BY BAXTER & WOODMAN, INC.
ALL RIGHTS RESERVED WORLDWIDE
LICENSE NO.: 184-001121 - EXPIRES 4/30/2011
12/9/2010 1:36:23 AM (username)
...\plotdrver\PW22x34.stb
...\PLOTS\PW2_0408C.tbl
s:\crystal\oken\GCHL\04180\CADD-SURVEY\DRAWINGS\OAKS\041180-PP1.sht

| | | | |
|---|---|---|---|
| DESIGNED | - MWP | REVISED | - 12-01-10 IDOT REVIEW |
| DRAWN | - KAR | REVISED | - |
| CHECKED | - RWL | REVISED | - |
| DATE | - 10-01-10 | FILE | - 041180-PP1.sht |

**CITY OF COUNTRY CLUB HILLS, ILLINOIS**
**GLEN OAKS DRIVE INFRASTRUCTURE IMPROVEMENTS**

**PLAN AND PROFILE**
**GLEN OAKS DRIVE**

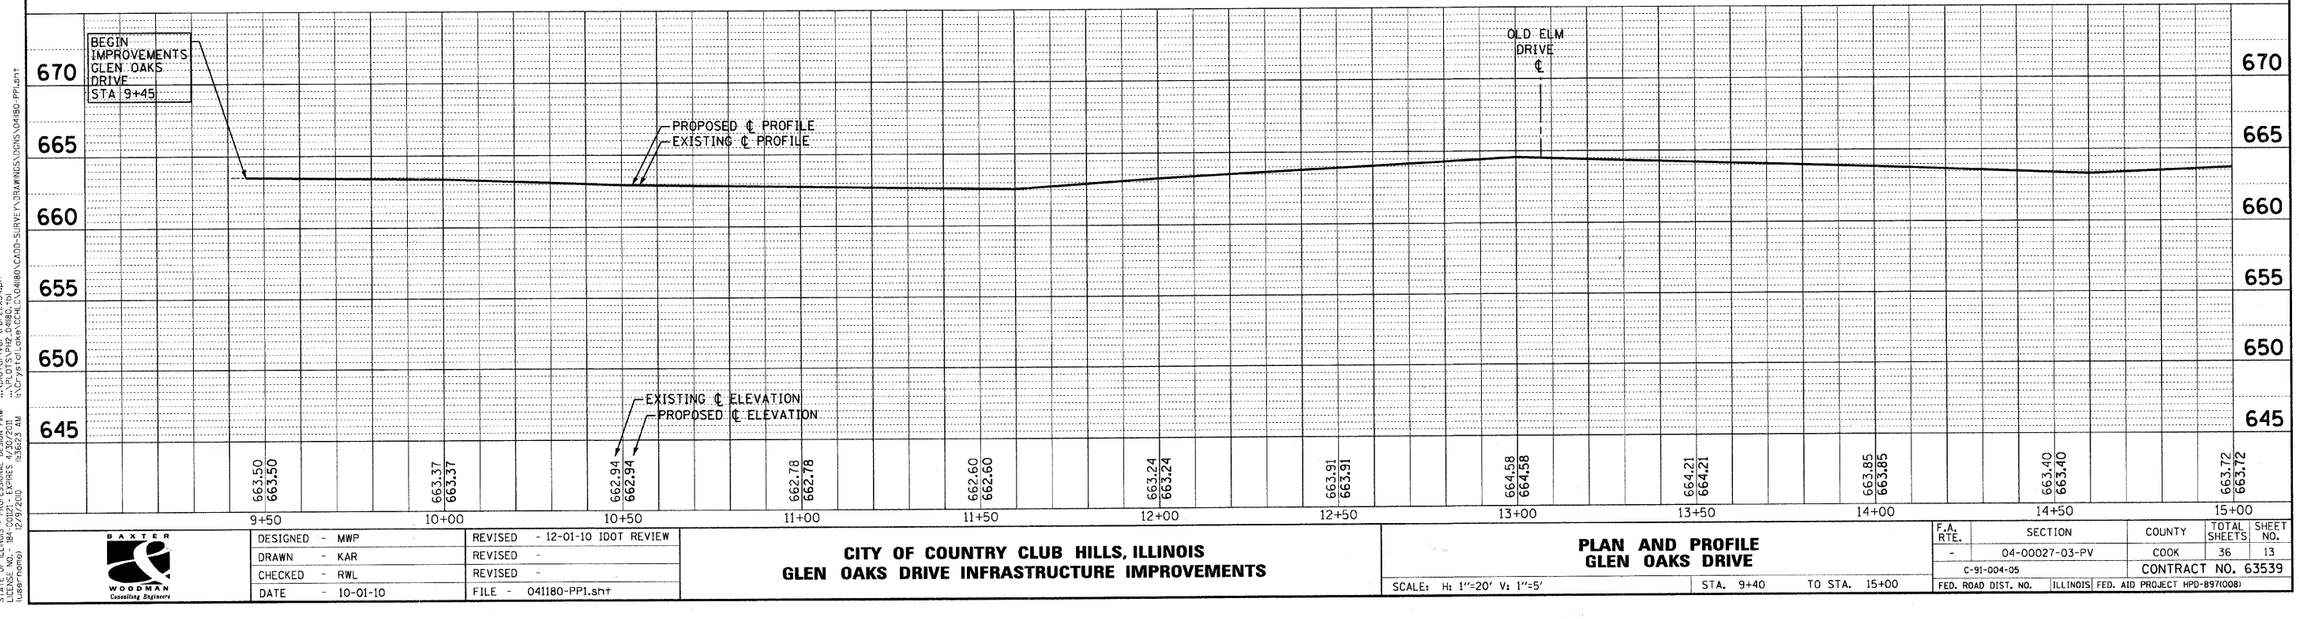SCALE: H: 1"=20' V: 1"=5' | STA. 9+40 | TO STA. 15+00

| F.A. RTE. | SECTION | COUNTY | TOTAL SHEETS | SHEET NO. |
|---|---|---|---|---|
| - | 04-00027-03-PV | COOK | 36 | 13 |
| | C-91-004-05 | CONTRACT NO. 63539 | | |
| FED. ROAD DIST. NO. | ILLINOIS | FED. AID PROJECT HPD-897(008) | | |