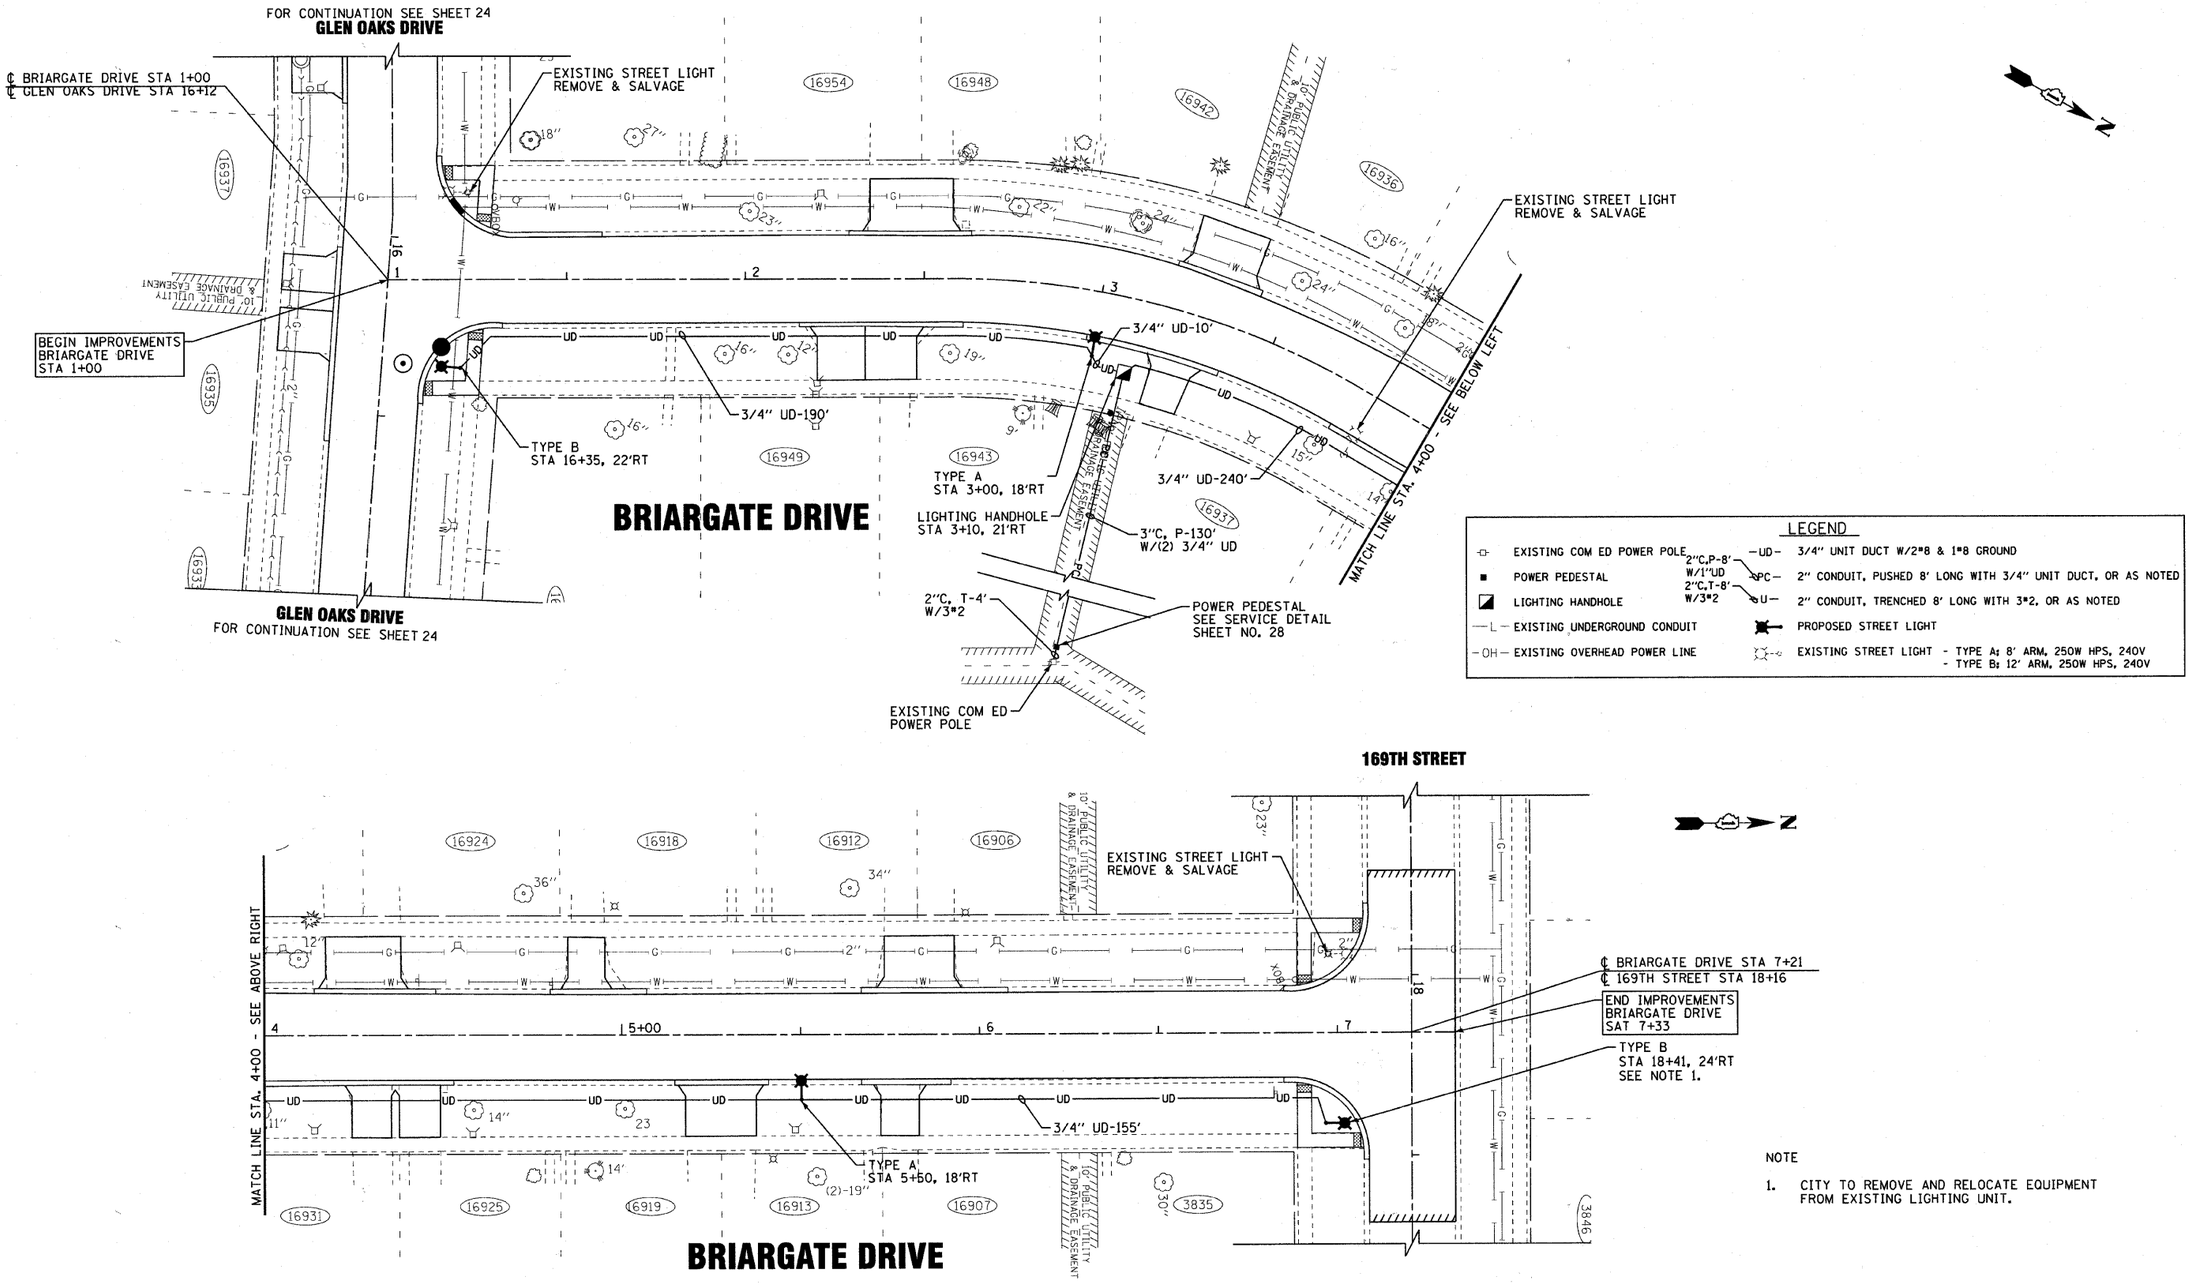

NOTE

1. CITY TO REMOVE AND RELOCATE EQUIPMENT FROM EXISTING LIGHTING UNIT.

COPYRIGHT © 2010, BY BAXTER & WOODMAN, INC.
STATE OF ILLINOIS - PROFESSIONAL DESIGN FIRM
LICENSE NO. - 184-001821 - EXPIRES 4/30/2011
LOGIN NAME: DFOY SCALE: 1:1.00 PLOTTED: 10/4/2010 12:10:02 AM
...\plotdrive\PDF24x36.pdf
...\PLOTS\PW2_0408D.tbl
...\Copy of CDA\105-CDA180\CA30-SURVEY\DRAWINGS\DONS\041180-SL&PM3.sht

DESIGNED	MWP /MWH	REVISED	12-01-10 IDOT REVIEW
DRAWN	KAR	REVISED	-
CHECKED	RWL /MDK	REVISED	-
DATE	10-01-10	FILE	041180-SL&PM3.sht

CITY OF COUNTRY CLUB HILLS, ILLINOIS
GLEN OAKS DRIVE INFRASTRUCTURE IMPROVEMENTS

STREET LIGHTING AND PAVEMENT MARKING PLAN
BRIARGATE DRIVE

SCALE: 1' = 20' | STA. 1+00 | TO STA. 7+21

F.A. RTE.	SECTION	COUNTY	TOTAL SHEETS	SHEET NO.
-	04-00027-03-PV	COOK	36	26
	C-91-004-05	CONTRACT NO. 63539		
FED. ROAD DIST. NO.	ILLINOIS	FED. AID PROJECT HPD-897(008)		