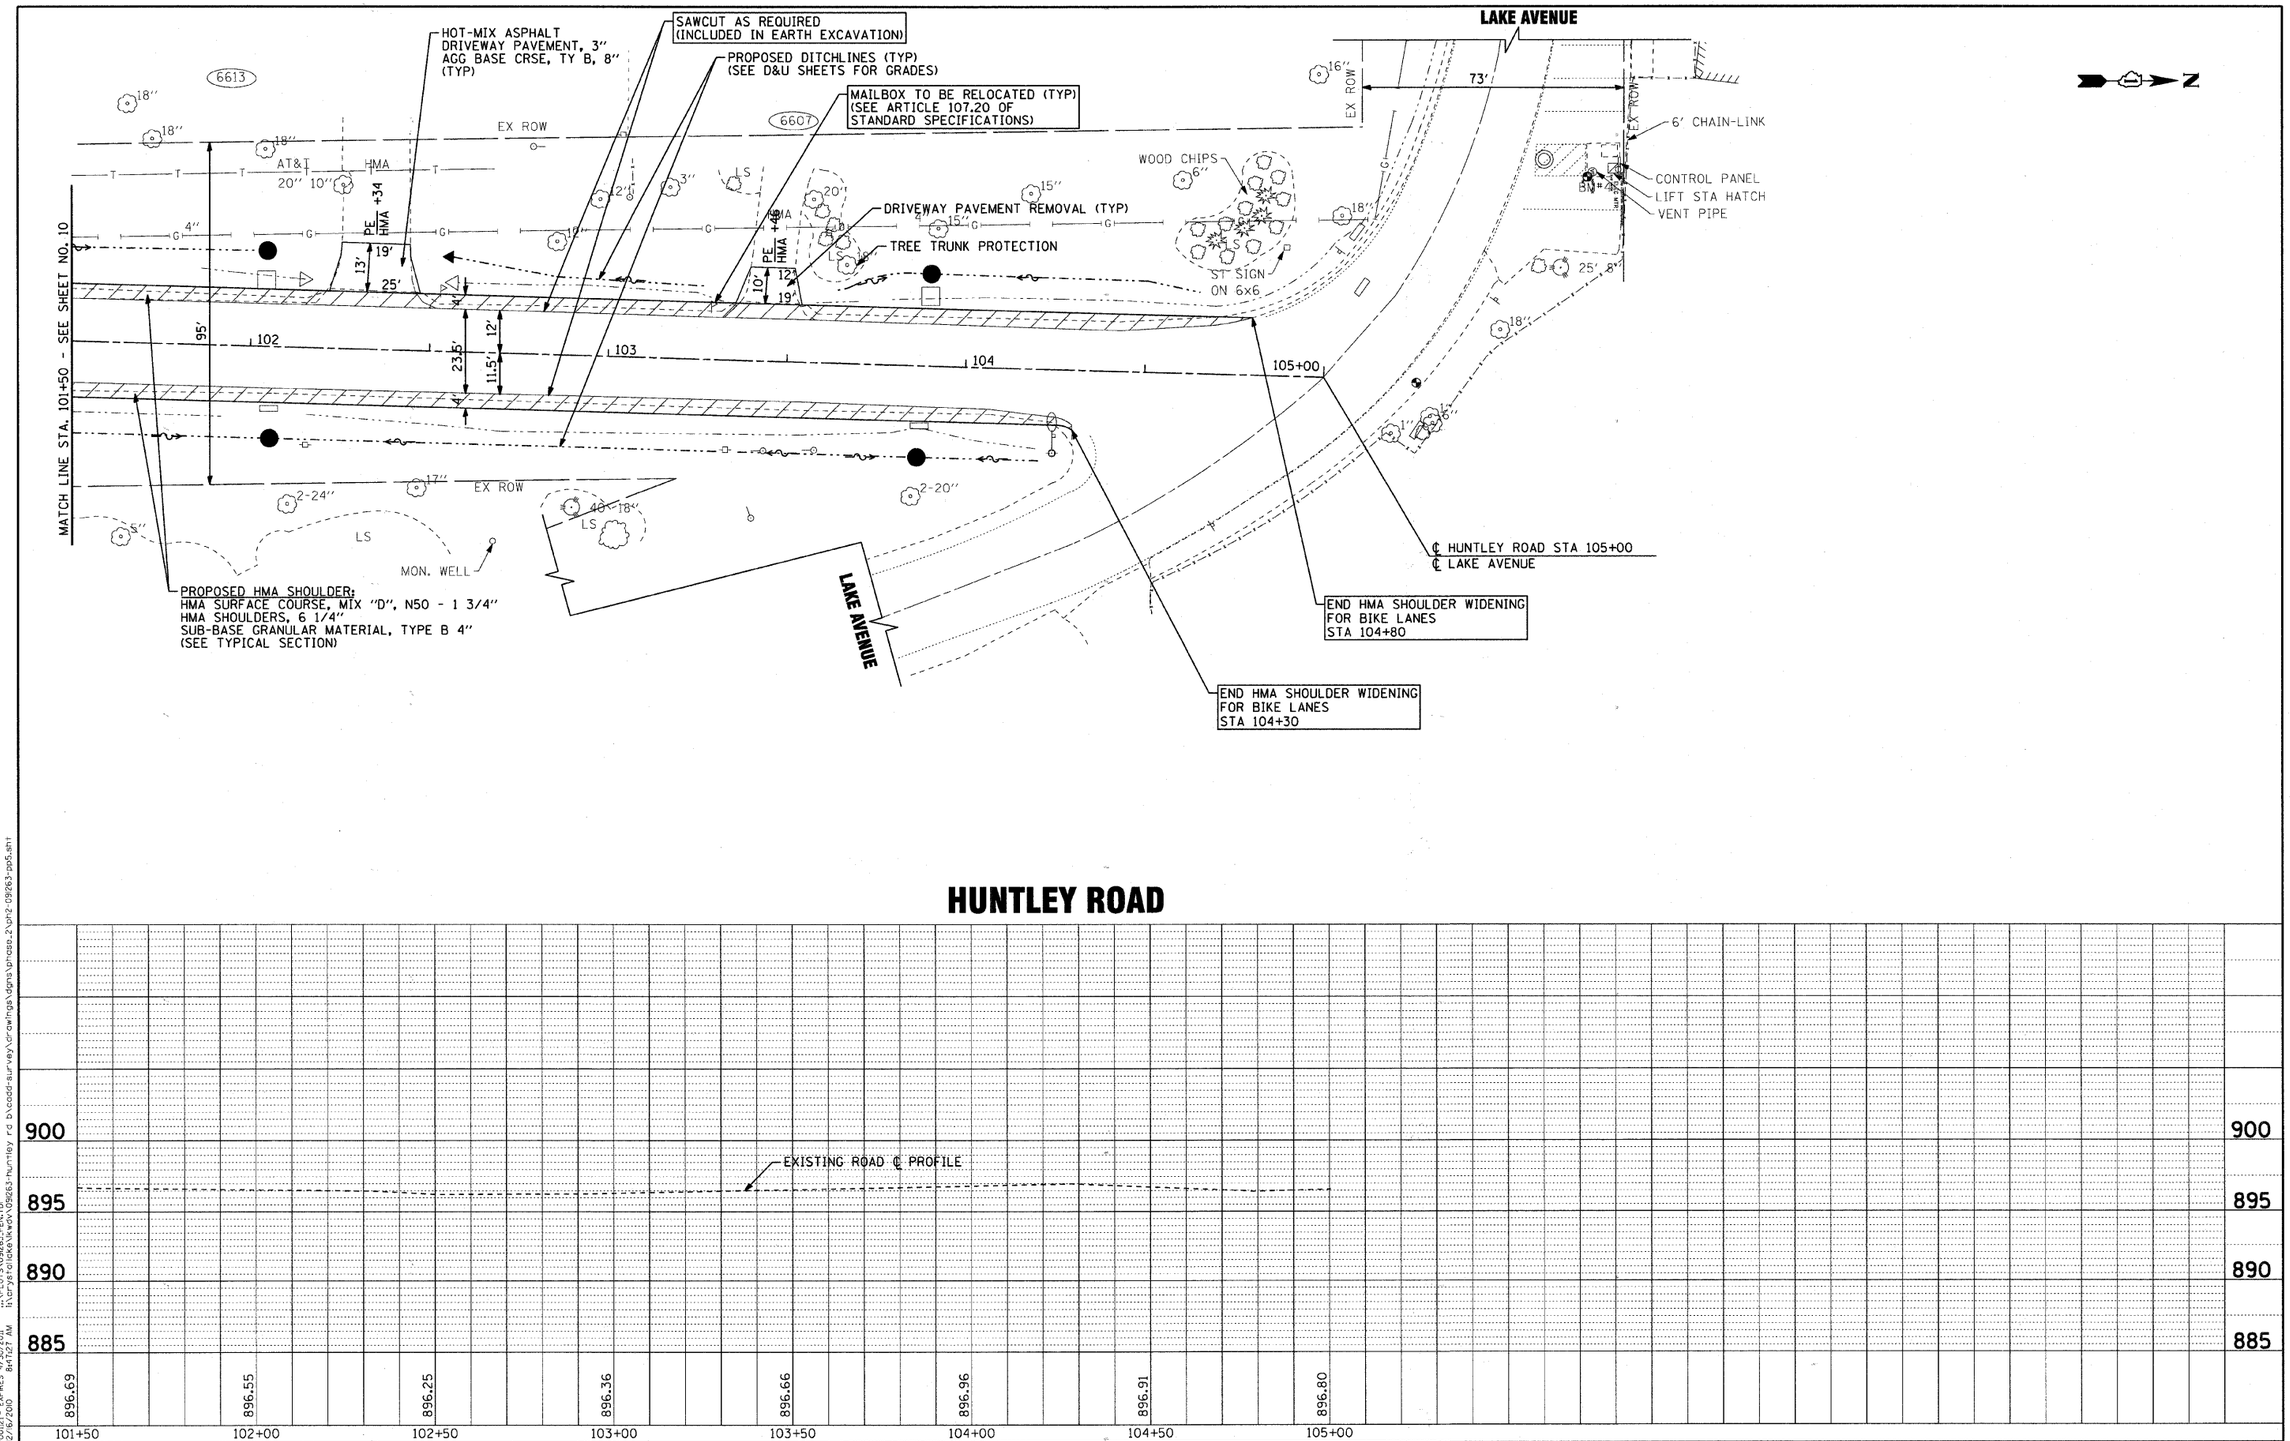

HUNTLEY ROAD

BAXTER & WOODMAN Consulting Engineers	DESIGNED - DSH	REVISED - 12/16/10 PER IDOT	VILLAGE OF LAKEWOOD, ILLINOIS HUNTLEY ROAD BICYCLE TRAIL
	DRAWN - MAC	REVISED -	
	CHECKED - JJF	REVISED -	
	DATE - 12/16/10	FILE - ph2-091263-pp5.sht	

PLAN AND PROFILE
HUNTLEY ROAD

SCALE: H: 1"=20' V: 1"=5' STA. 101+50 TO STA. 105+00

F.A.U. RTE.	SECTION	COUNTY	TOTAL SHEETS	SHEET NO.
0118	10-00011-00-BT	MCHENRY	35	11
		CONTRACT NO. 63545		
FED. ROAD DIST. NO. 1	ILLINOIS	FED. AID PROJECT	CMM-9003(628)	

COPYRIGHT © 2010, BY BAXTER & WOODMAN, INC.
STATE OF ILLINOIS - PROFESSIONAL DESIGN FIRM
LICENSE NO. - 184-001275 EXPIRES 4/30/2011
USER NAME = 0004 DATE = 12/16/2010 8:47:27 AM
...\plotdriver\PDF24x34.pt
...\PLOTS\091263-PEN.tbl
n:\proj\cad\survey\091263-huntley rd b\cadd-survey\drawings\dgns\ph2a-2\ph2-091263-pp5.sht