SUGGESTED SEQUENCE OF CONSTRUCTION

STAGE II

1. REMOVE STAGE I WORK ZONE PAVEMENT MARKINGS IN CONFLICT WITH STAGE II TEMPORARY PAVEMENT MARKINGS.
2. INSTALL STAGE II TRAFFIC CONTROL
3. INSTALL STAGE II EROSION CONTROL
4. COMPLETE STAGE II WIDENING UP TO BINDER COURSE.

STAGE III

1. REMOVE STAGE II TRAFFIC CONTROL
2. COMPETE SURFACE REMOVAL
3. PLACE LEVELING BINDER AND SURFACE COURSE
4. PLACE PERMANENT PAVEMENT MARKINGS

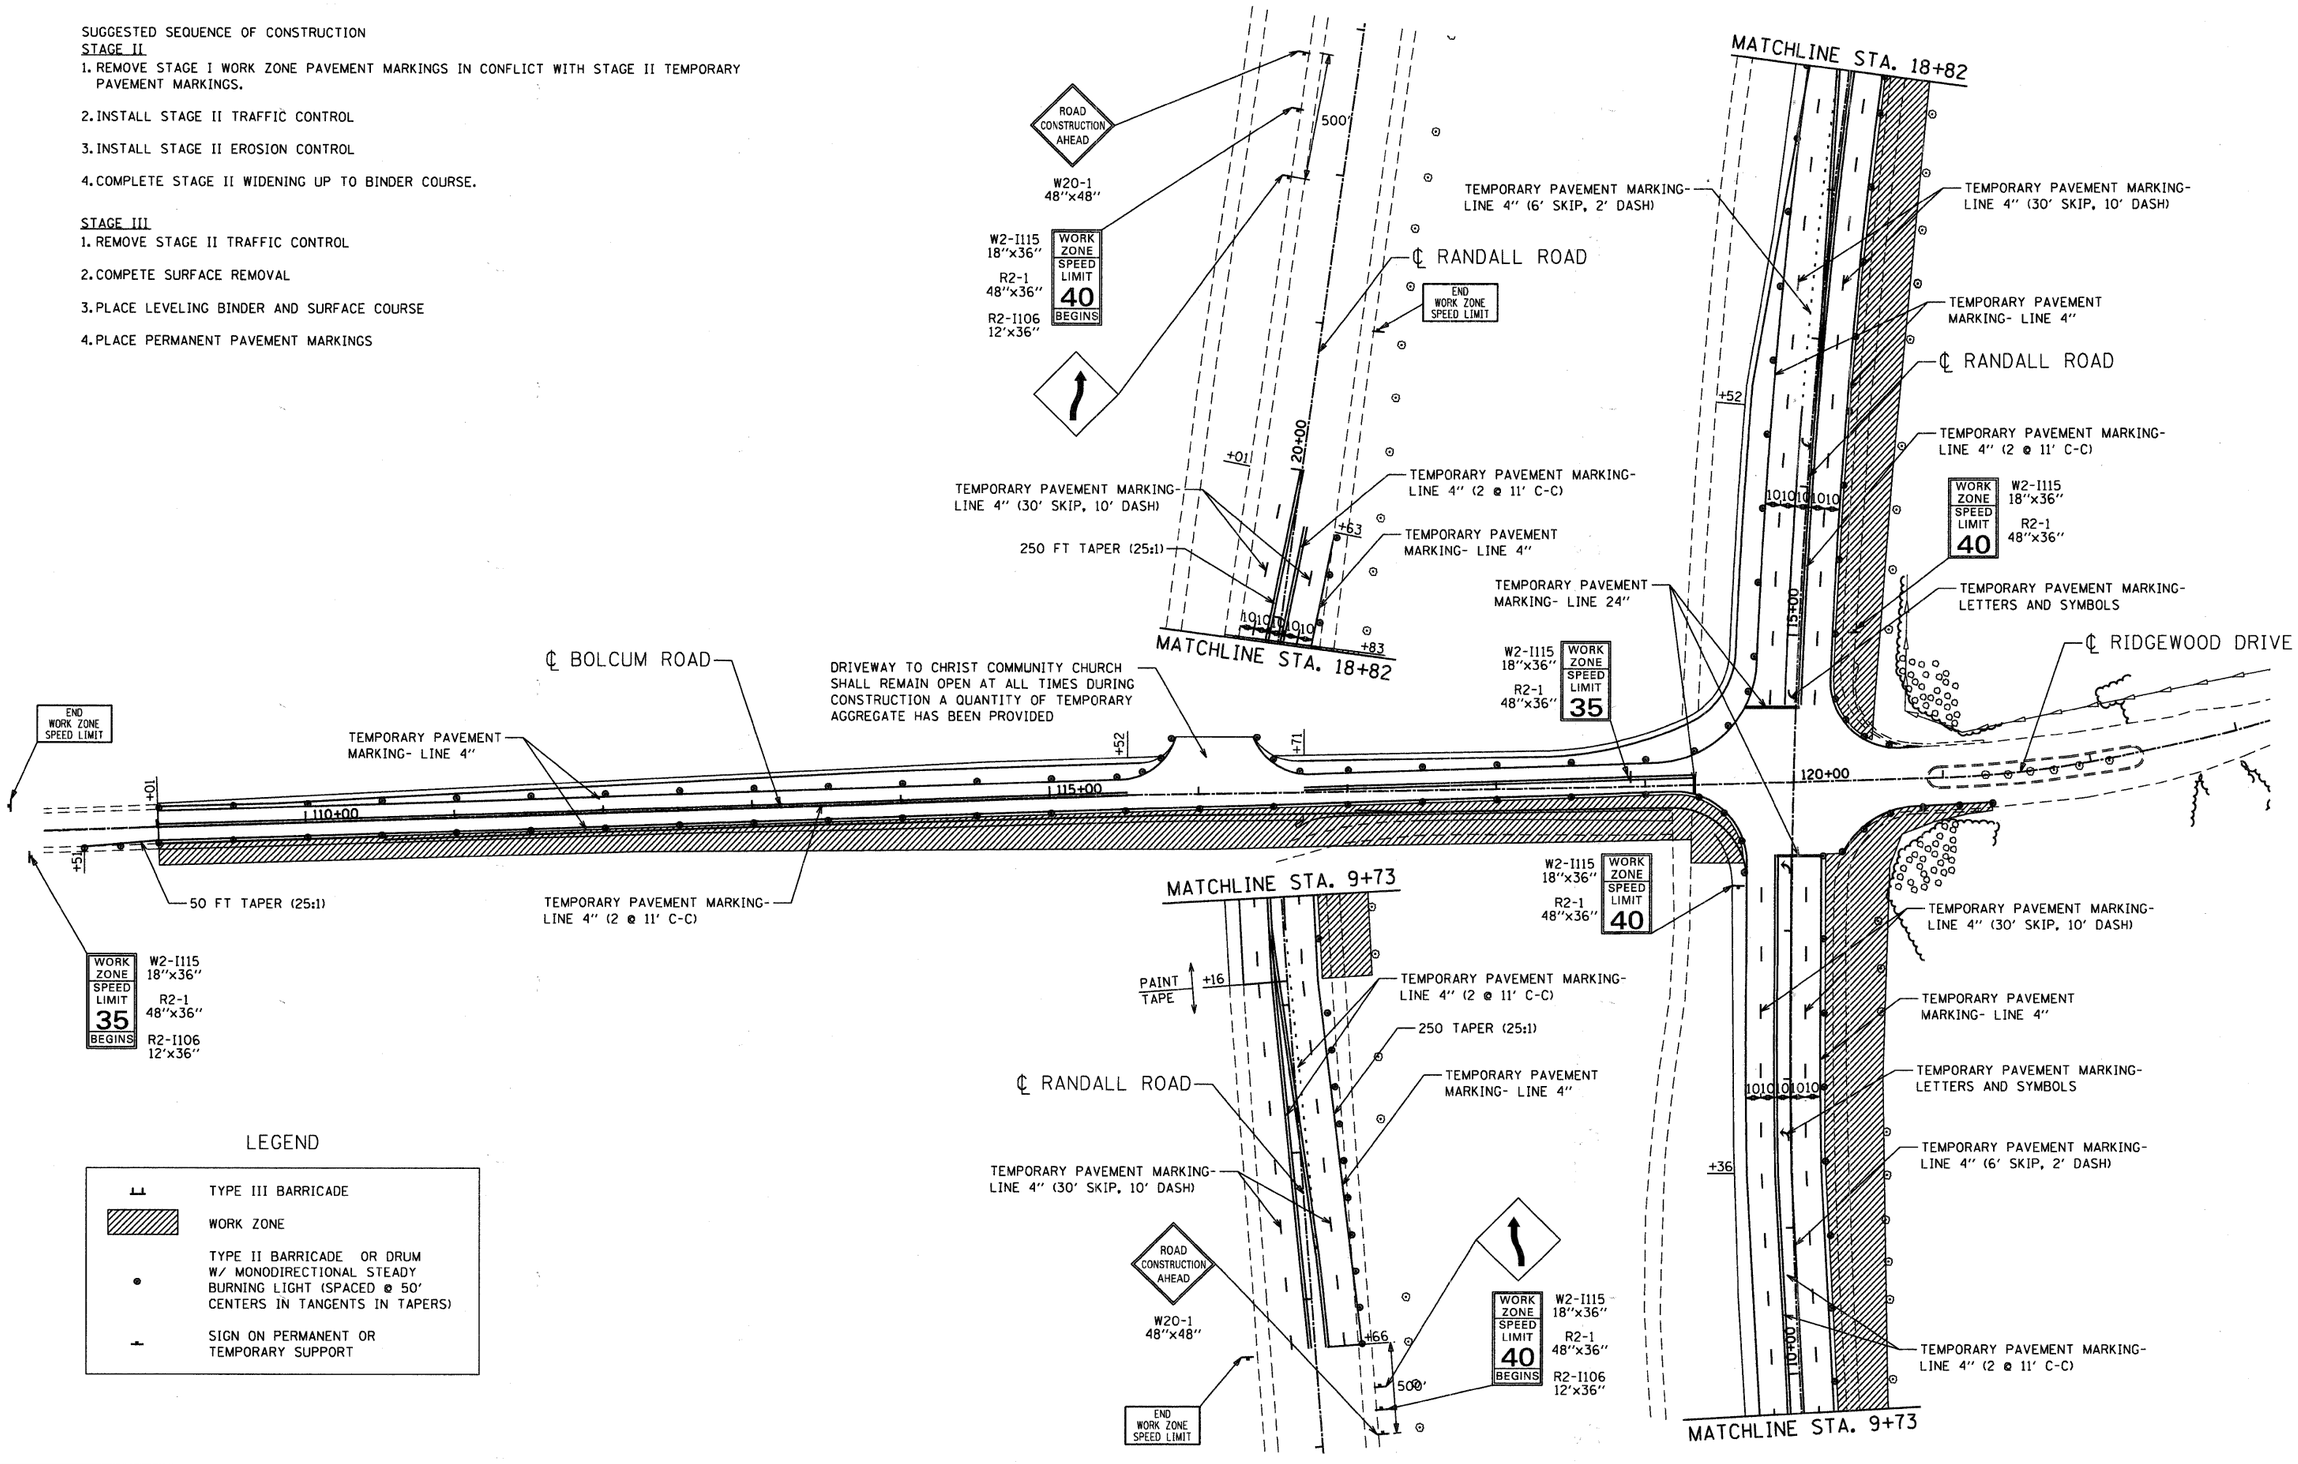

FILE NAME = n:\proj\3383\design\M01\3383-mos03.dgn

Ciorba Group, Inc.
CONSULTING ENGINEERS
5507 North Cumberland Avenue, Suite 402
Chicago, Illinois 60656
Tel. 773.775.4009 Fax 773.775.4014

USER NAME = espino	DESIGNED - CLG	REVISED -	
	DRAWN - EPS	REVISED -	
PLOT SCALE = 50.0000 ' / IN.	CHECKED - MJL	REVISED -	
PLOT DATE = 12/20/2010	DATE - 12-20-2010	REVISED -	

KANE COUNTY DIVISION OF TRANSPORTATION

SUGGESTED STAGES OF CONSTRUCTION STAGES II & III

SCALE: 1" = 20' | SHEET NO. OF SHEETS | STA. TO STA.

F.A.P. RTE.	SECTION	COUNTY	TOTAL SHEETS	SHEET NO.
336	04-00325-00-TL	KANE	54	19
		CONTRACT NO. 63547		

FED. ROAD DIST. NO. 1 | ILLINOIS | FED. AID PROJECT