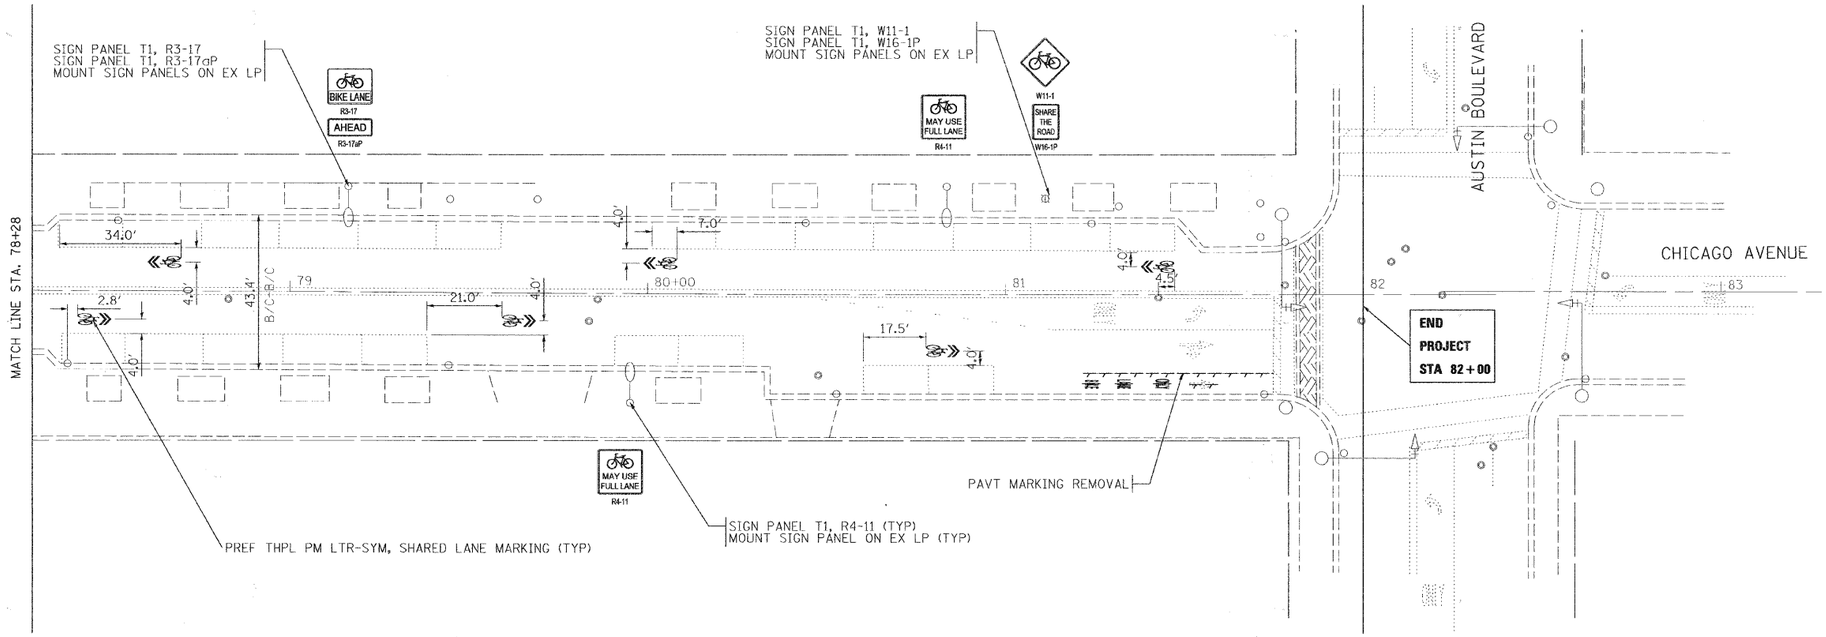

FILE NAME = $FILEL$	USER NAME = $USER$	DESIGNED - ELLEN MCKENNA	REVISED - 12/02/2010, EM	STATE OF ILLINOIS DEPARTMENT OF TRANSPORTATION	OAK PARK BIKE FACILITIES CHICAGO AVENUE	F.A.U RTE.	SECTION	COUNTY	TOTAL SHEETS	SHEET NO.
		DRAWN - ELLEN MCKENNA	REVISED -			1394/ 1398	10-00250-00-BT	COOK	33	14
	PLOT SCALE = $SCALE$	CHECKED - WILLIAM MCKENNA	REVISED -					CONTRACT NO. 63550		
	PLOT DATE = $DATE$	DATE - 10/29/2010	REVISED -		SCALE: 1:20 / SHEET NO. 14 OF 33 SHEETS / STA. 78+28 TO STA. 82+00		ILLINOIS FED. AID PROJECT			