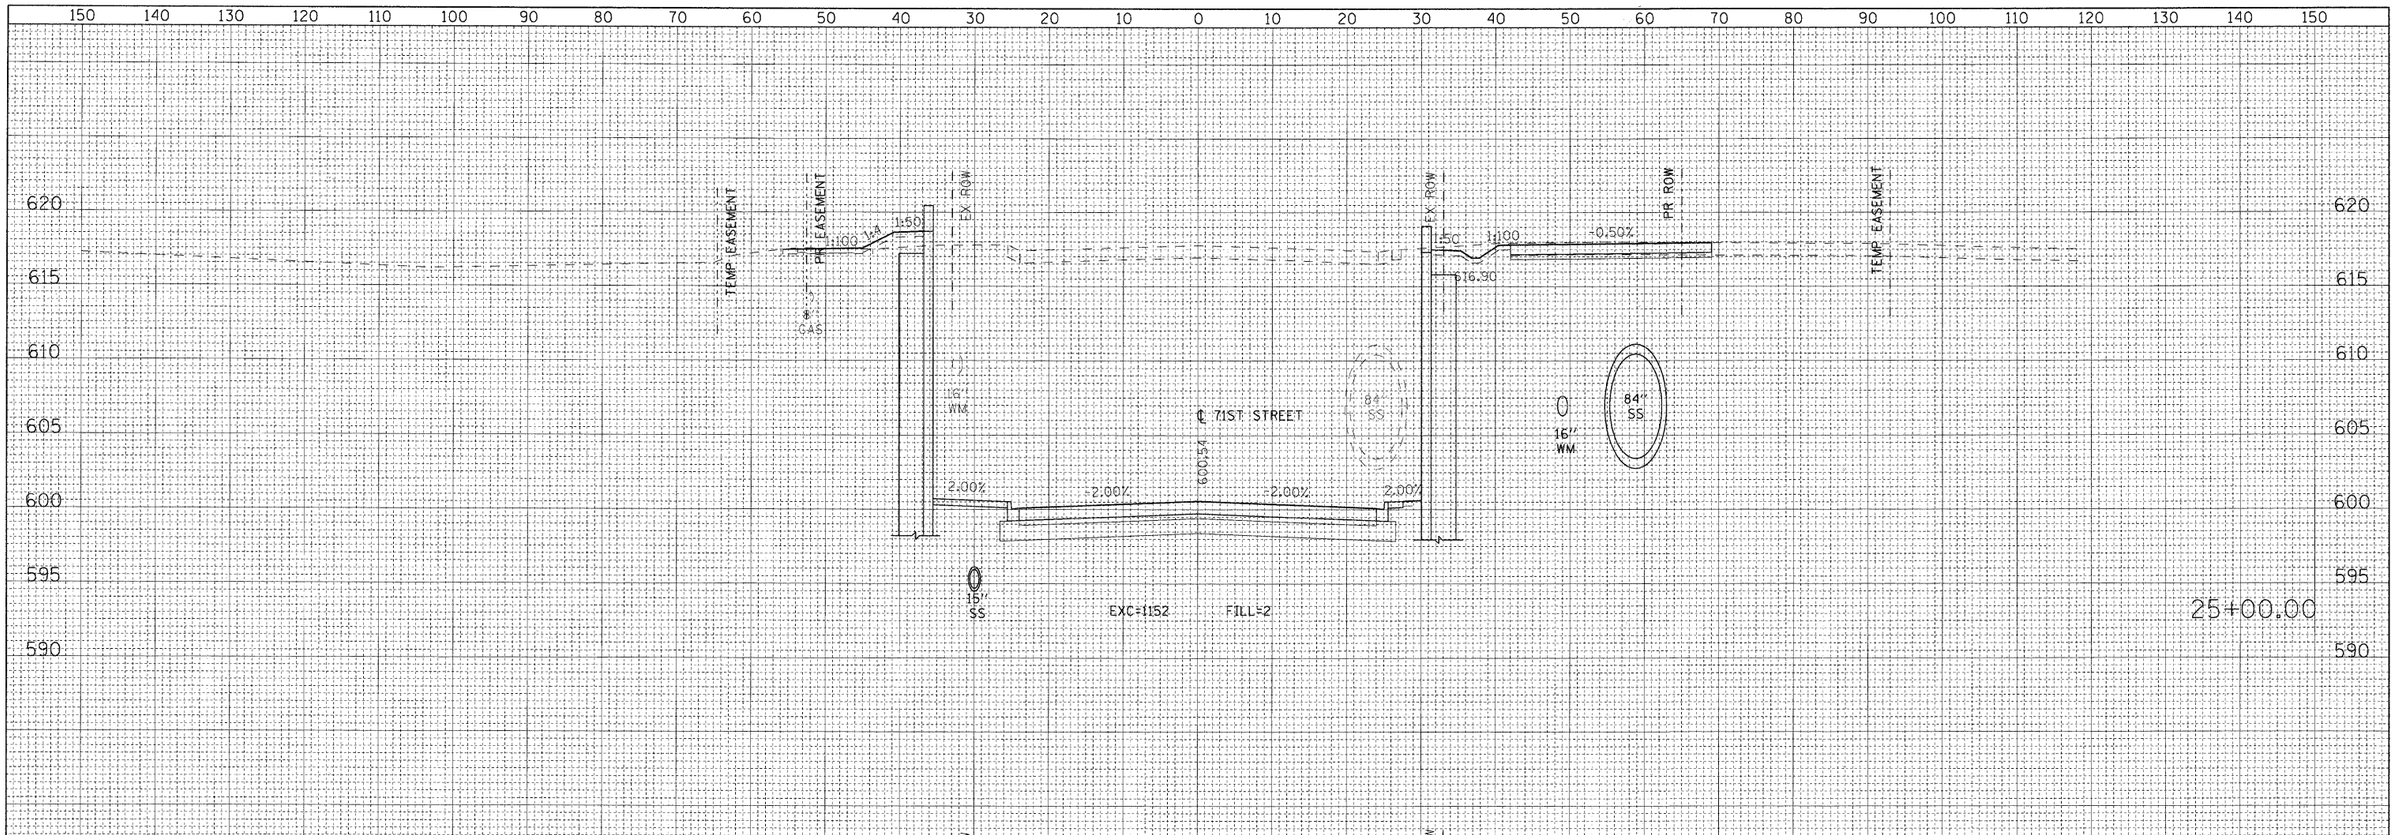

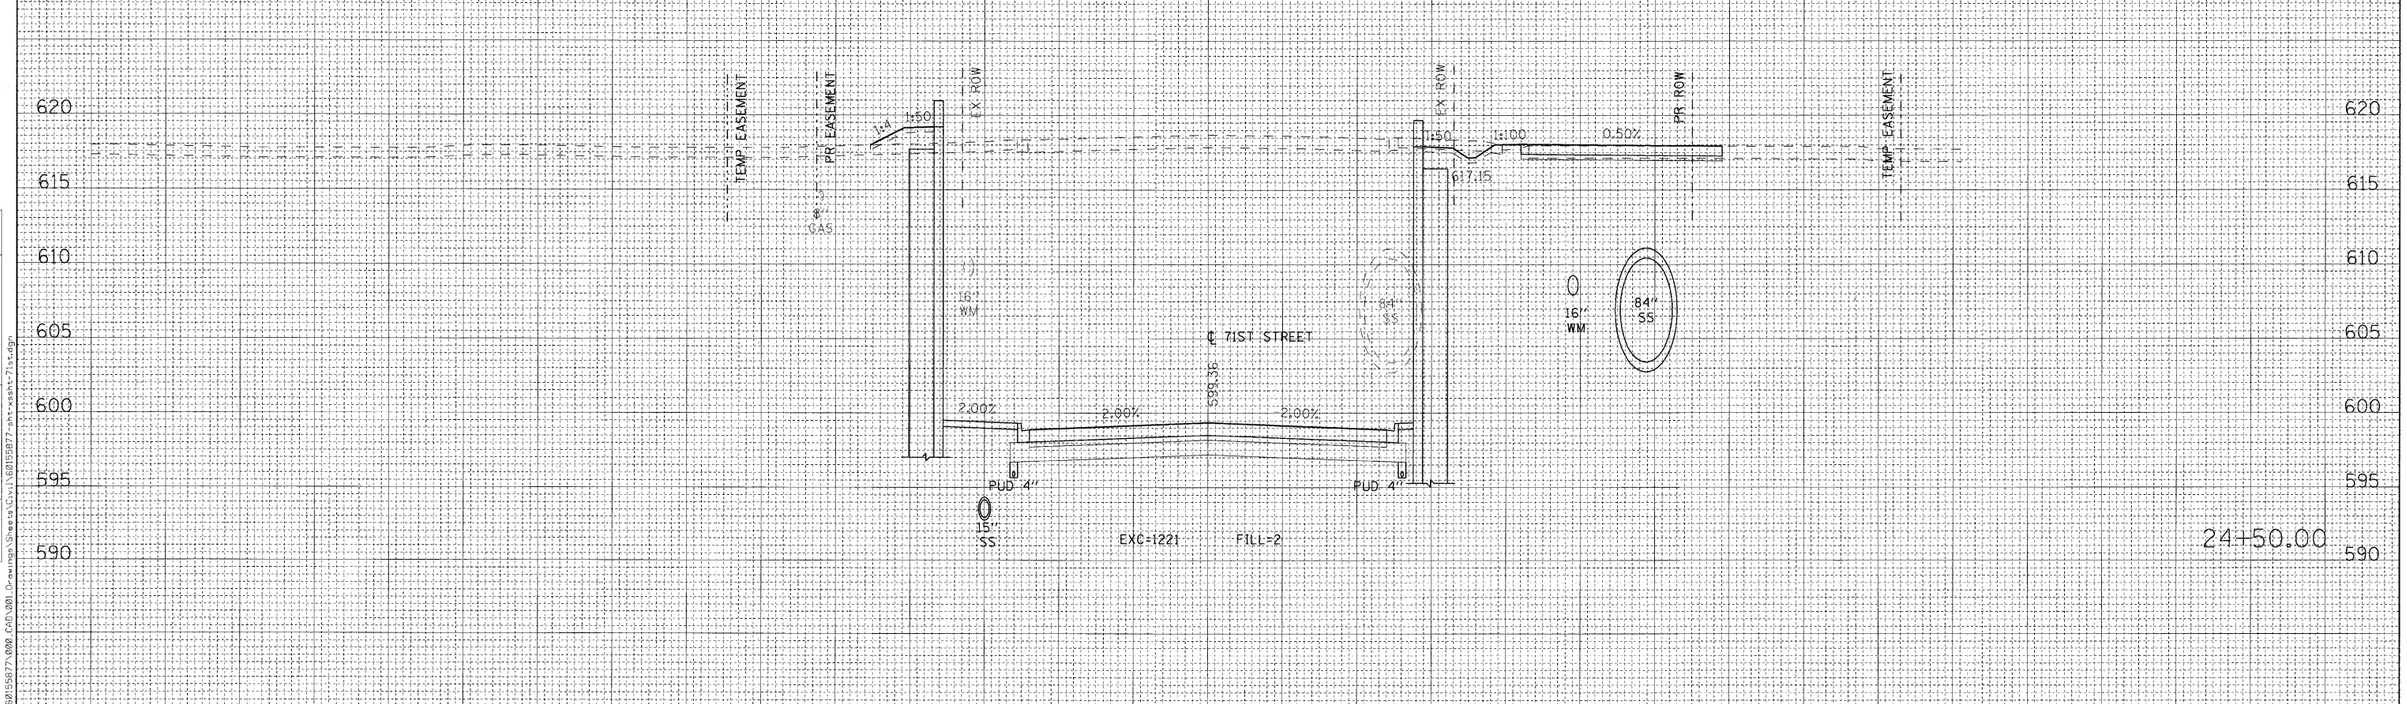

FINAL SURVEY	BY	DATE
SURVEYED		
PLOTTED		
TEMPLATE		
AREAS		
AREAS CHECKED		
NOTE BOOK		
NO.		

ORIGINAL SURVEY	BY	DATE
SURVEYED		
PLOTTED		
TEMPLATE		
AREAS		
AREAS CHECKED		
NOTE BOOK		
NO.		

FILE NAME = P:\60155877\000_CAD\001_Drawings\Sheets\Civil\60155877-sht-xsght-71st.dgn

AECOM

USER NAME = holmarn	DESIGNED - NJH	REVISED -	
PLOT SCALE = 10.000 ' / IN.	DRAWN - NJH	REVISED -	
PLOT DATE = 1/6/2011	CHECKED - TJW	REVISED -	
	DATE - DECEMBER 12, 2010	REVISED -	

STATE OF ILLINOIS
DEPARTMENT OF TRANSPORTATION

CROSS SECTIONS – 71ST STREET

H: 1"=10', V: 1"=5' | SHEET NO. 11 OF 20 SHEETS | STA. 24+50.00 TO STA. 25+00.00

F.A.U. RTE.	SECTION	COUNTY	TOTAL SHEETS	SHEET NO.
1537	06-00050-00-CA	COOK	209	192

CONTRACT NO. 63556

ILLINOIS FED. AID PROJECT