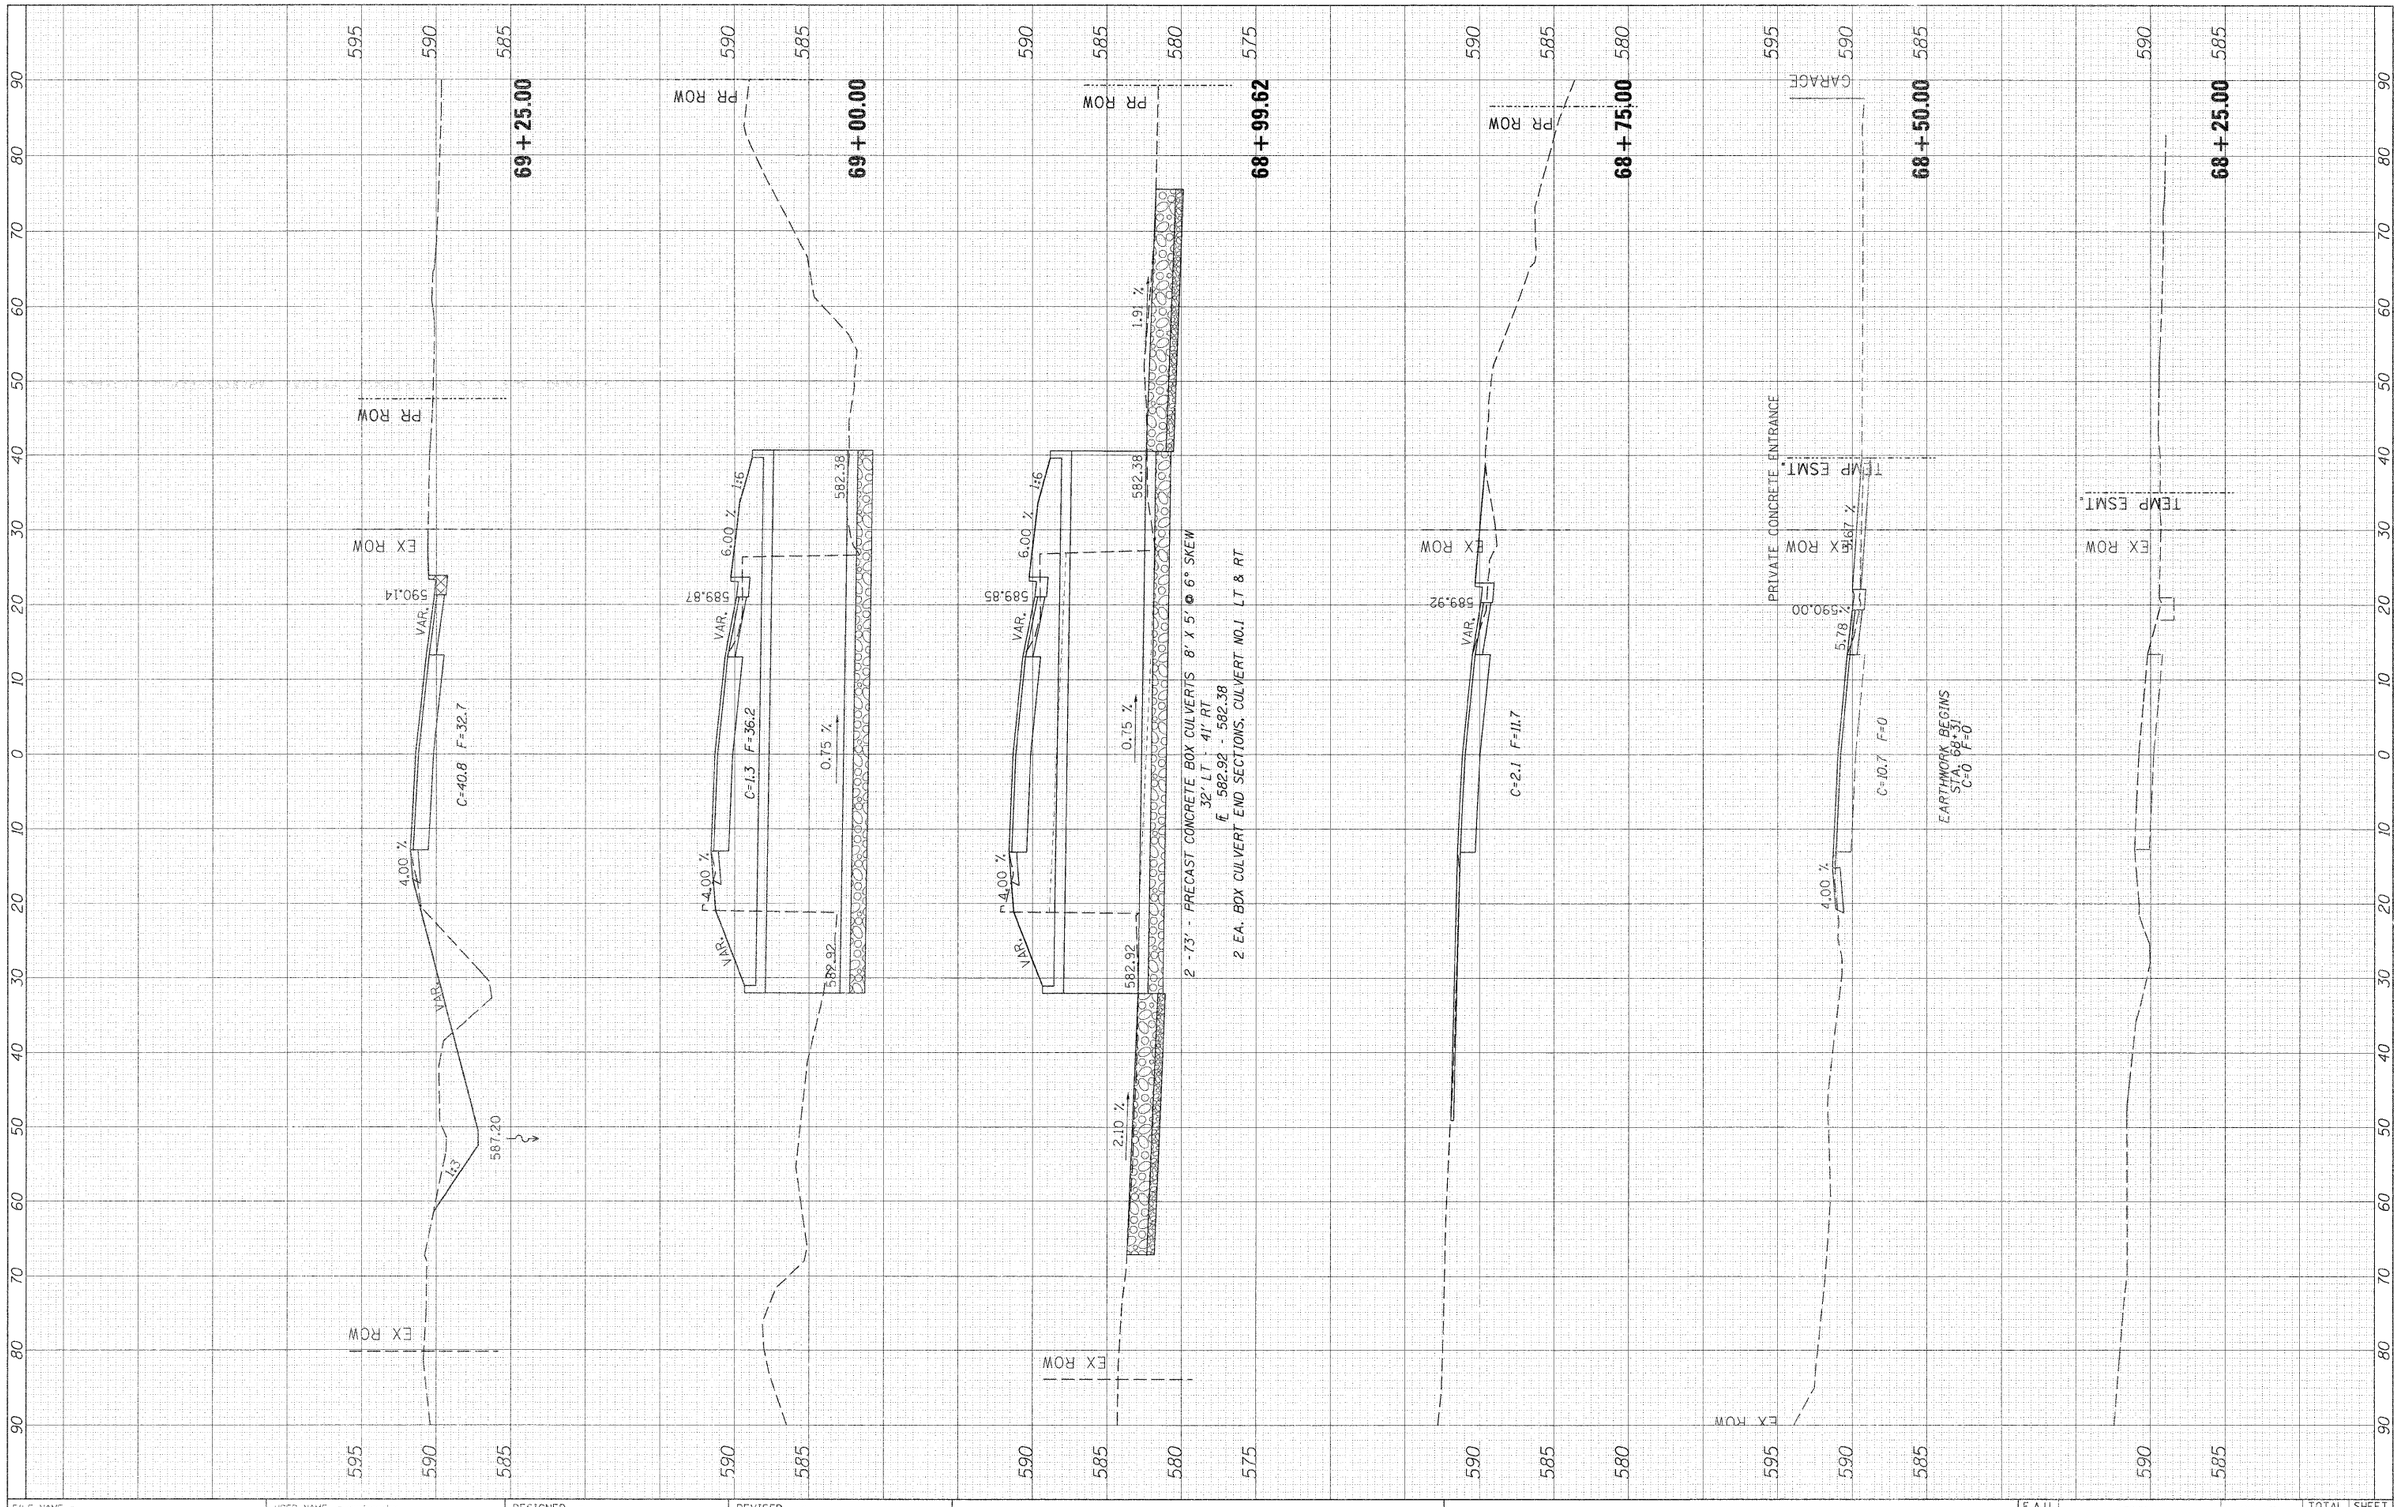

FINAL SURVEY NOTE BOOK	SURVEYED	BY	DATE
	PLOTTED		
	TEMPLATE		
NO.	AREAS		
	AREAS CHECKED		

ORIGINAL SURVEY NOTE BOOK	SURVEYED	BY	DATE
	PLOTTED		
	TEMPLATE		
NO.	AREAS		
	AREAS CHECKED		

FILE NAME = c:\pw_work\pwidot\oushmanbw\d0133457\D208408-sht-xlm.dgn	USER NAME = oushmanbw	DESIGNED -	REVISED -
		DRAWN -	REVISED -
	PLOT SCALE = 10.0000 ' / IN.	CHECKED -	REVISED -
	PLOT DATE = Wed Oct 26 08:57:42 2010	DATE -	REVISED -

STATE OF ILLINOIS
DEPARTMENT OF TRANSPORTATION

IL 84 CROSS SECTIONS

SCALE: | SHEET NO. OF SHEETS | STA. 68+25.00 TO STA. 69+88.00

F.A.U. RTE.	SECTION	COUNTY	TOTAL SHEETS	SHEET NO.
5857	1R-T	ROCK ISLAND	25	24
		CONTRACT NO. 64E31		
	ILLINOIS FED. AID PROJECT			