FINAL SURVEY	BY	DATE
SURVEYED		
ROADWAY		
NOTE BOOK TEMPLATE		
NO. AREAS		
AREAS CHECKED		

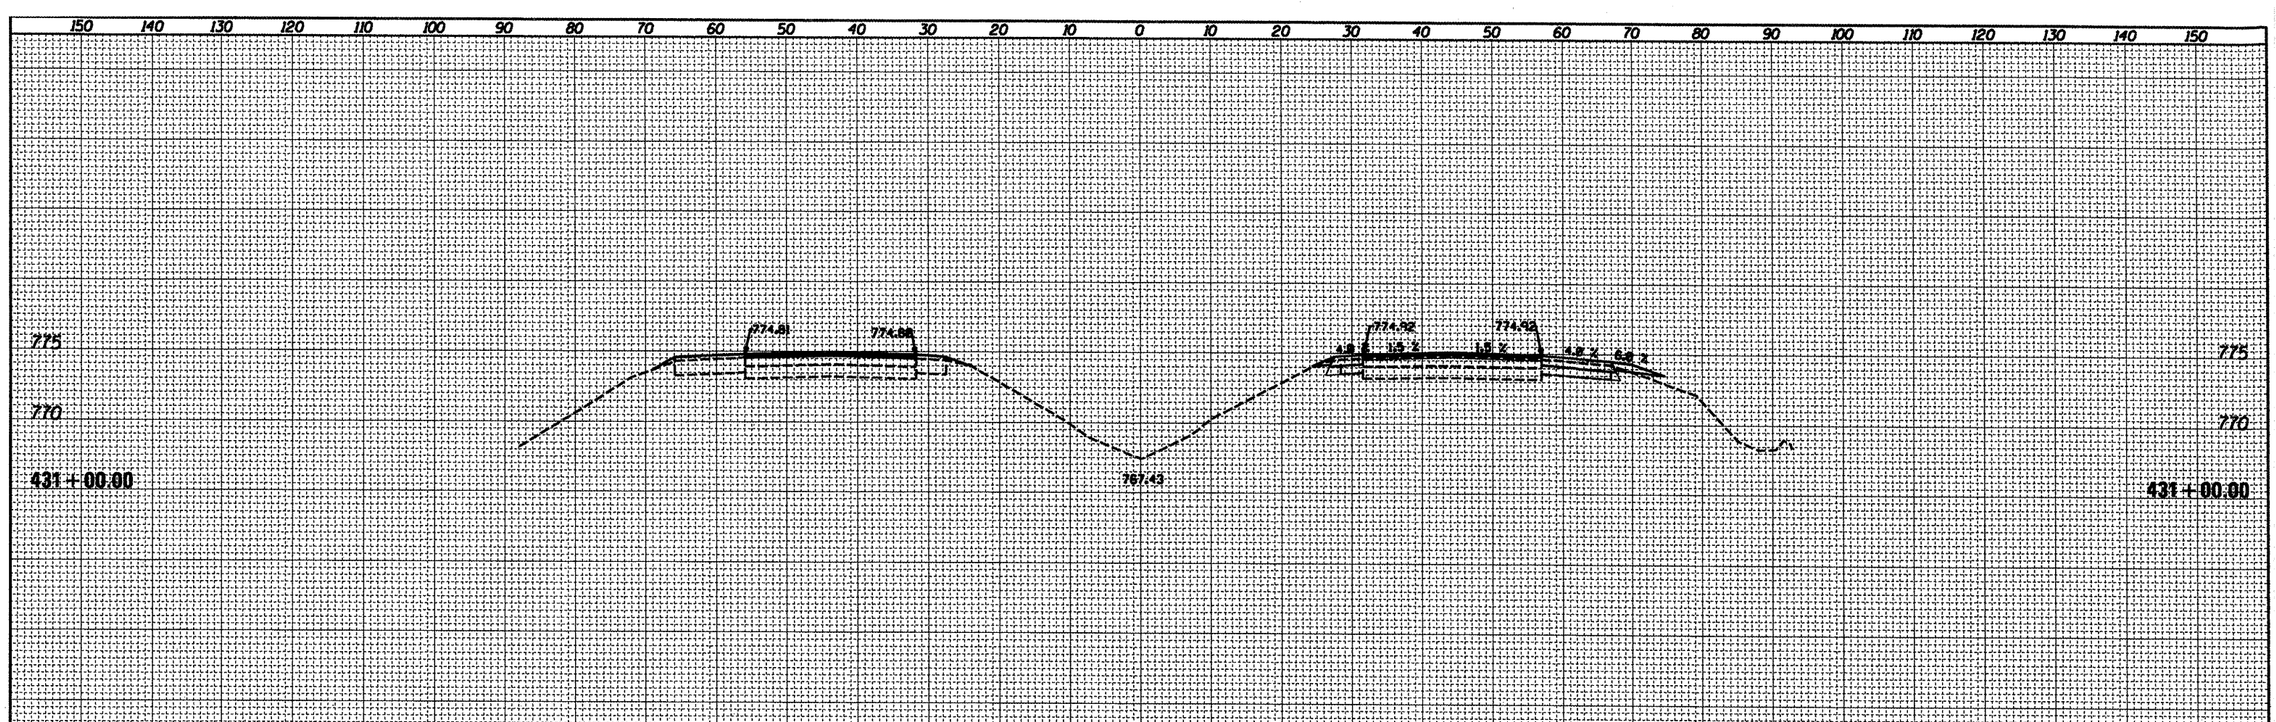

ORIGINAL SURVEY	BY	DATE
SURVEYED		
ROADWAY		
NOTE BOOK TEMPLATE		
NO. AREAS		
AREAS CHECKED		

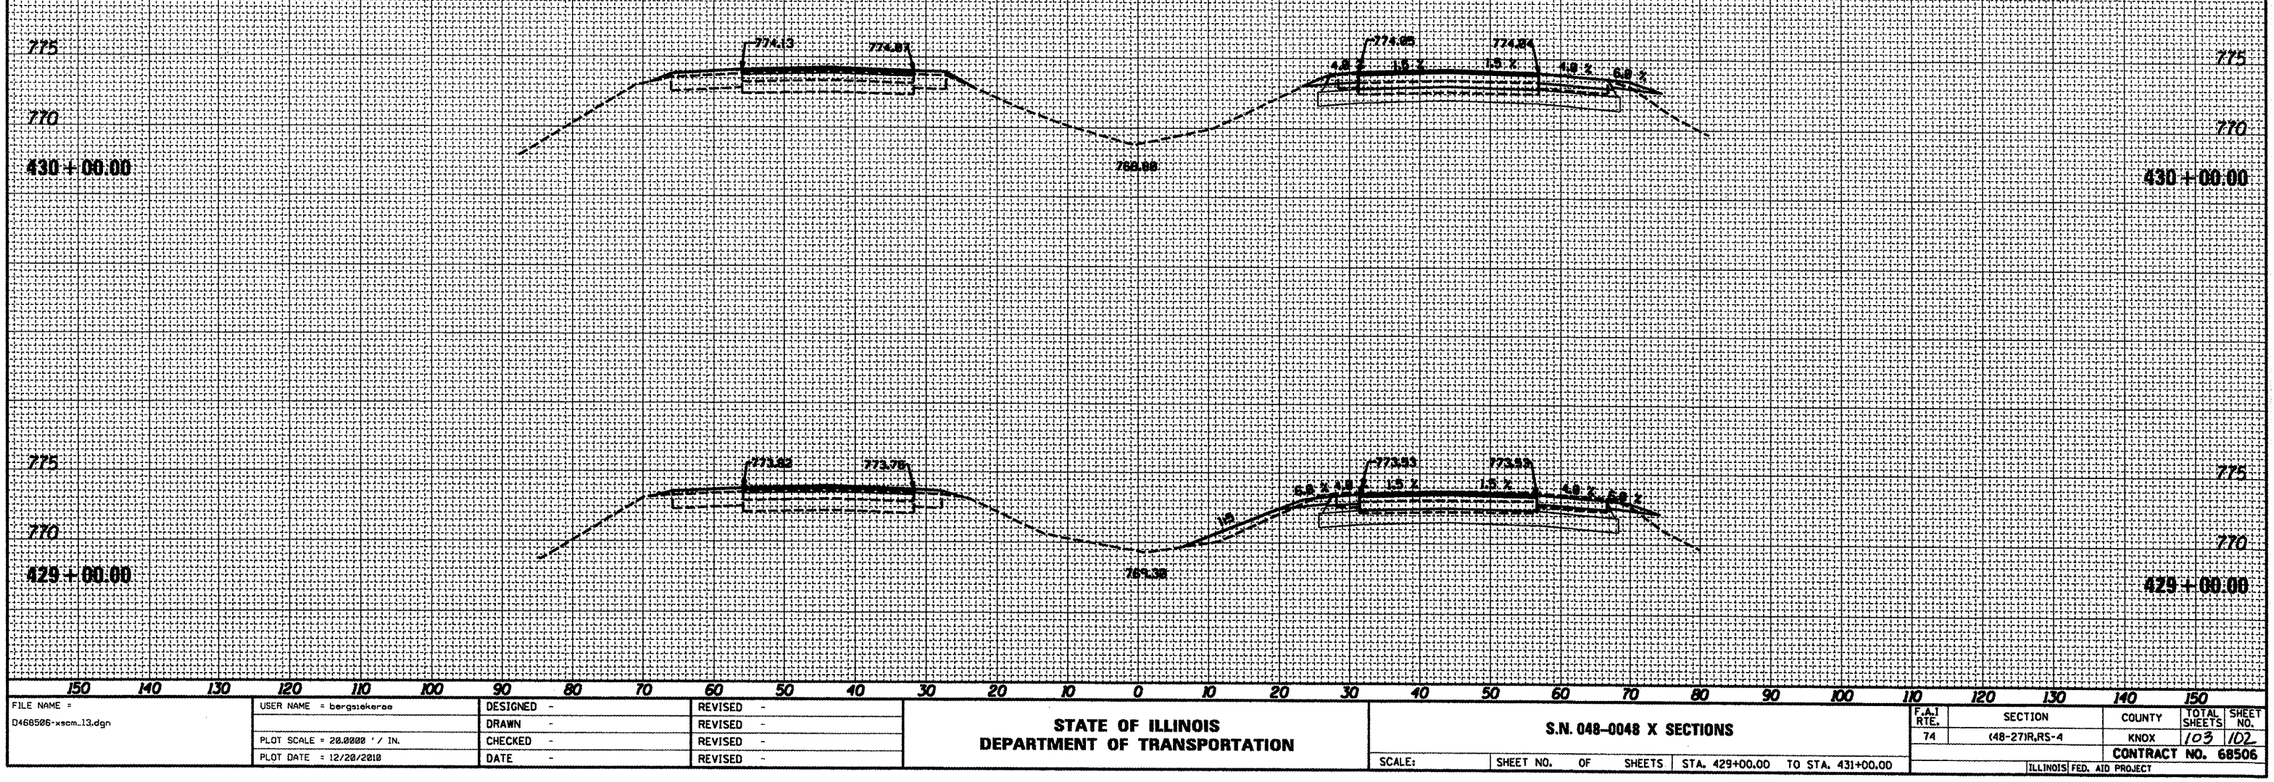

FILE NAME =	USER NAME = bergsiekersa	DESIGNED -	REVISED -
D468506-xscm_13.dgn		DRAWN -	REVISED -
	PLOT SCALE = 20.0000 ' / IN.	CHECKED -	REVISED -
	PLOT DATE = 12/20/2018	DATE -	REVISED -

STATE OF ILLINOIS
DEPARTMENT OF TRANSPORTATION

S.N. 048-0048 X SECTIONS

SCALE: | SHEET NO. OF SHEETS | STA. 429+00.00 TO STA. 431+00.00

F.A.I RTE.	SECTION	COUNTY	TOTAL SHEETS	SHEET NO.
74	(48-27)R,RS-4	KNOX	103	102
		CONTRACT NO. 68506		
		ILLINOIS FED. AID PROJECT		