FINAL SURVEY	NOTE BOOK	NO.	BY	DATE
SURVEYED				
PLOTTED				
TEMPLATE				
AREAS				
AREAS CHECKED				

ORIGINAL SURVEY	NOTE BOOK	NO.	BY	DATE
SURVEYED				
PLOTTED				
TEMPLATE				
AREAS				
AREAS CHECKED				

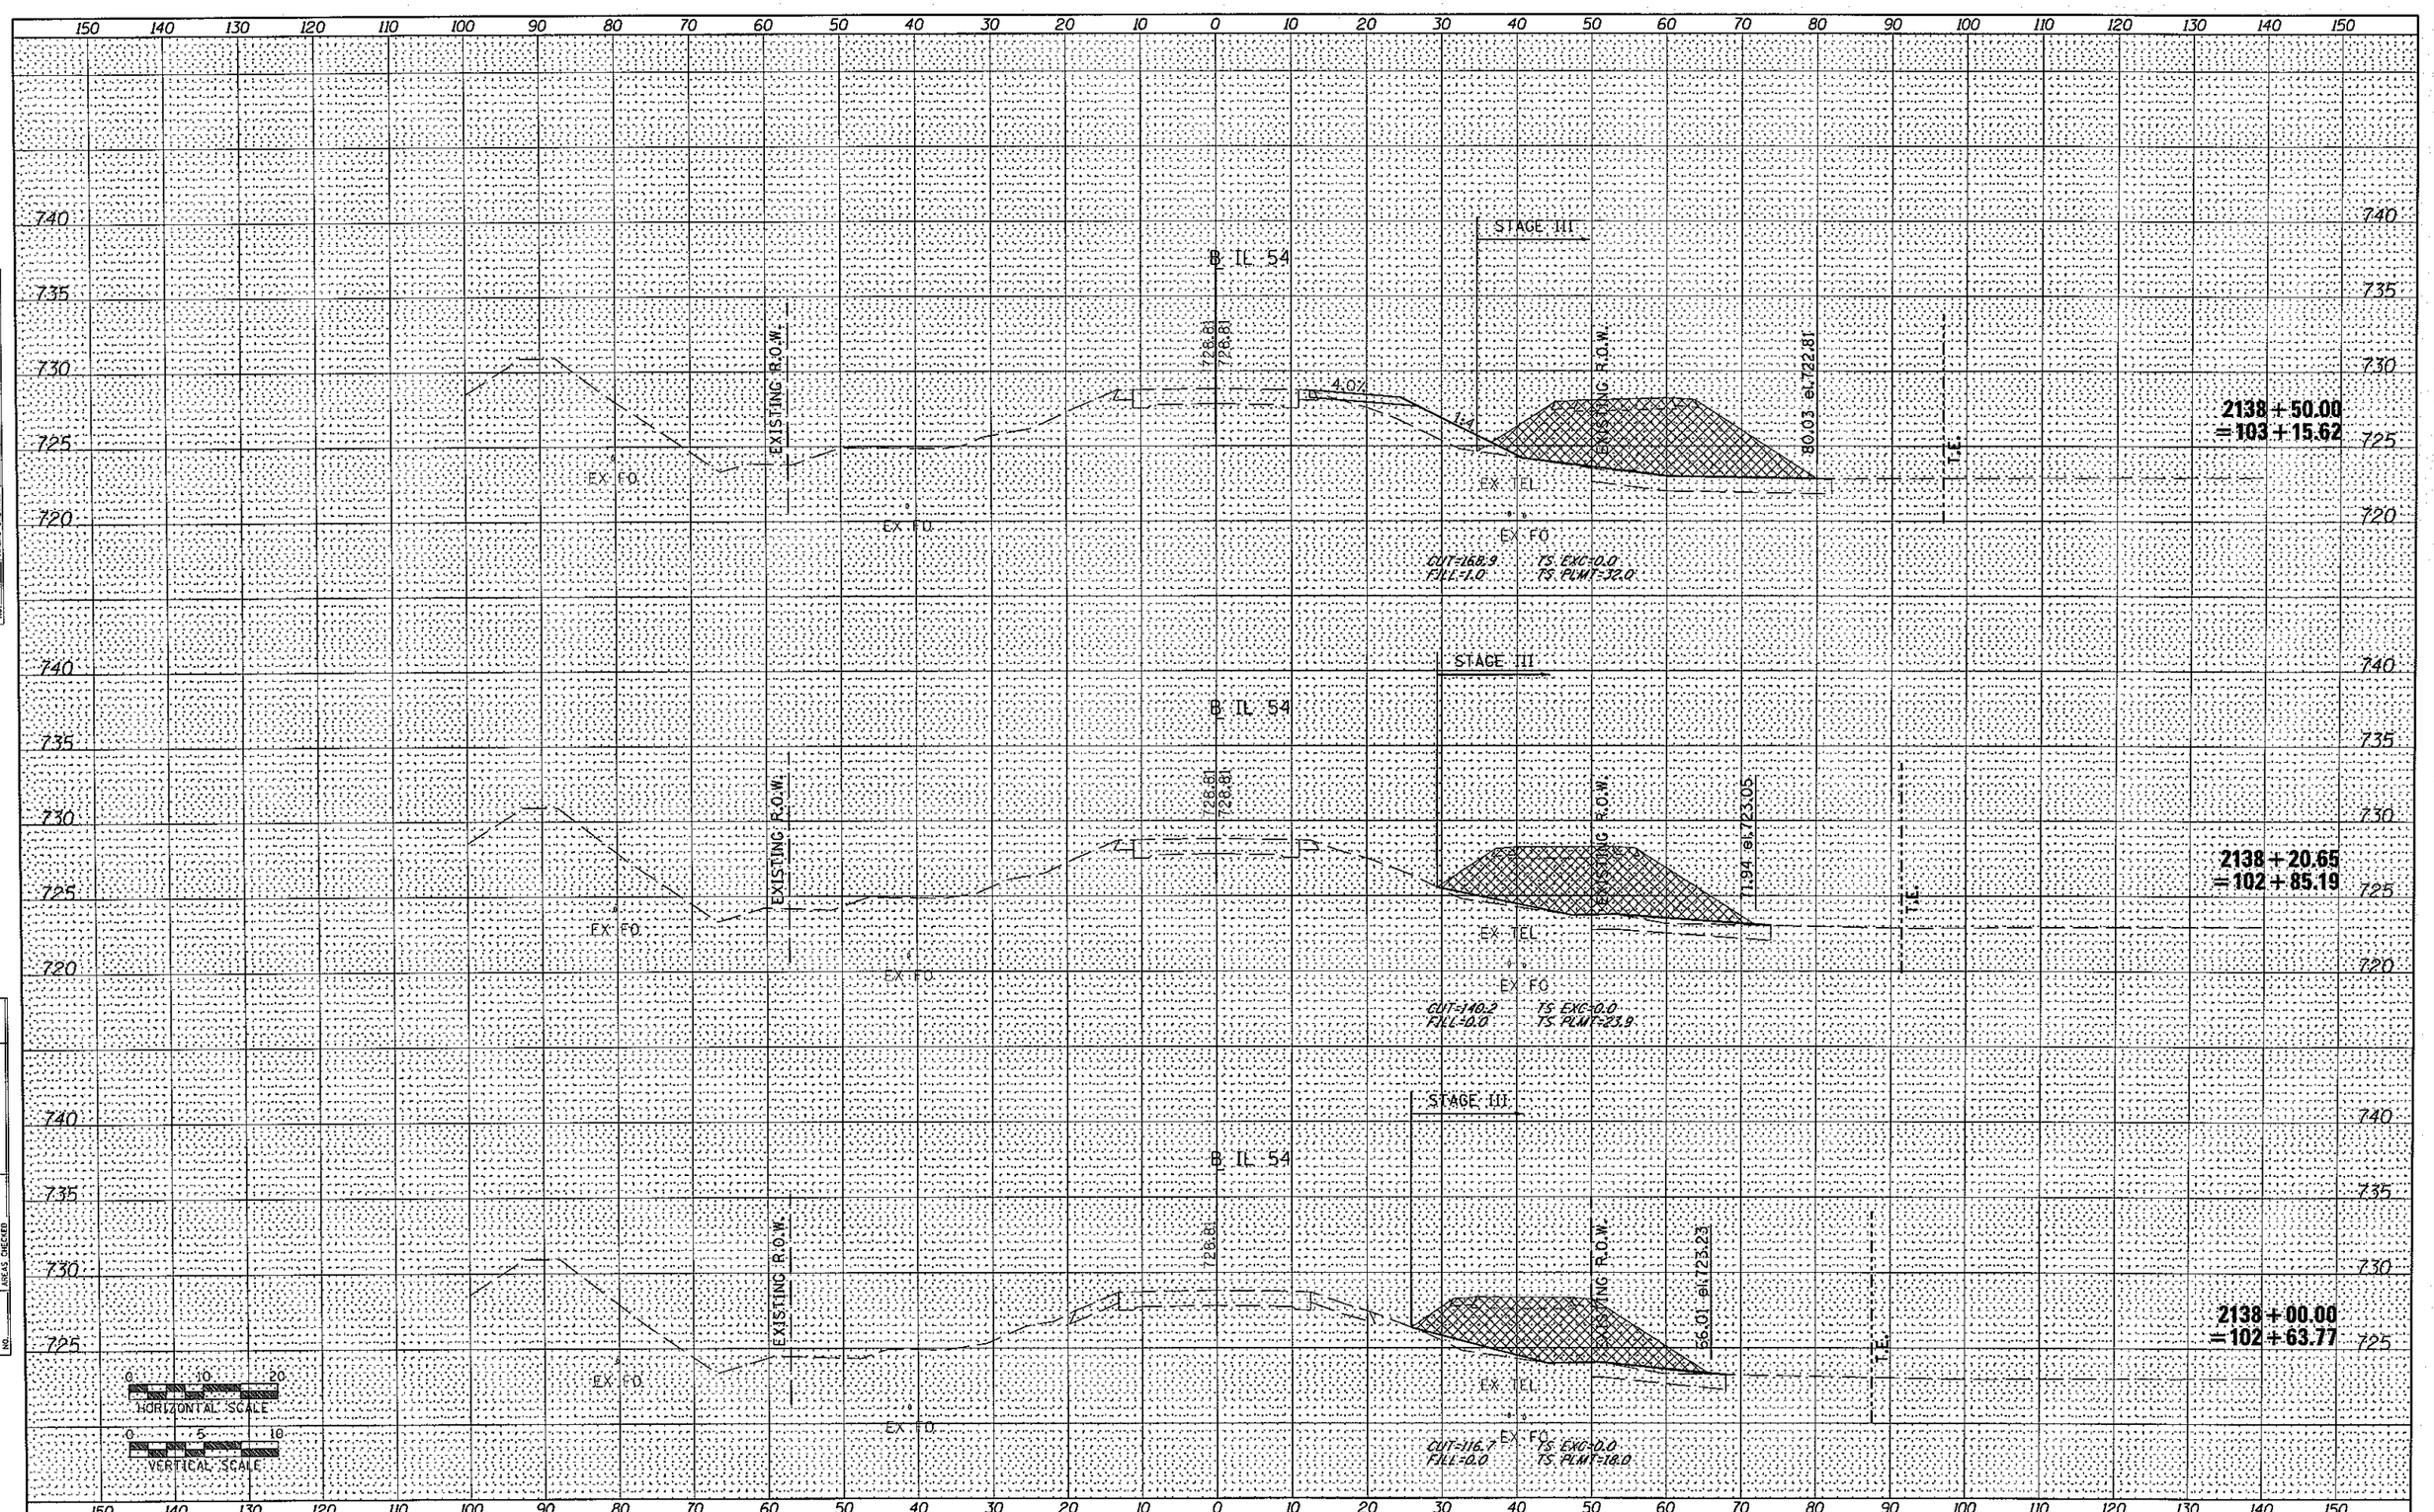

FILE NAME = D570271-sht-xssht-final grading.dgn	USER NAME = wllewis	DESIGNED -	REVISED -
		DRAWN -	REVISED -
	PLOT SCALE = 20.0000 ' / IN.	CHECKED -	REVISED -
	PLOT DATE = 12/1/2010	DATE -	REVISED -

STATE OF ILLINOIS
DEPARTMENT OF TRANSPORTATION

IL 54 OVER COON CREEK FINAL GRADING CROSS SECTIONS

SCALE: | SHEET NO. OF SHEETS | STA. 2138+00.00 TO STA. 2138+50.00

F.A.P. RTE.	SECTION	COUNTY	TOTAL SHEETS	SHEET NO.
71	(15B-1)BR-1	DEWITT	76	54
		CONTRACT NO. 70271		
	ILLINOIS	FED. AID PROJECT		

...\D570271-sht-xssht-final grading.dgn 12/1/2010 2:05:58 PM