SEC 36, T. 19 N., R. 8 E., 3rd P.M.

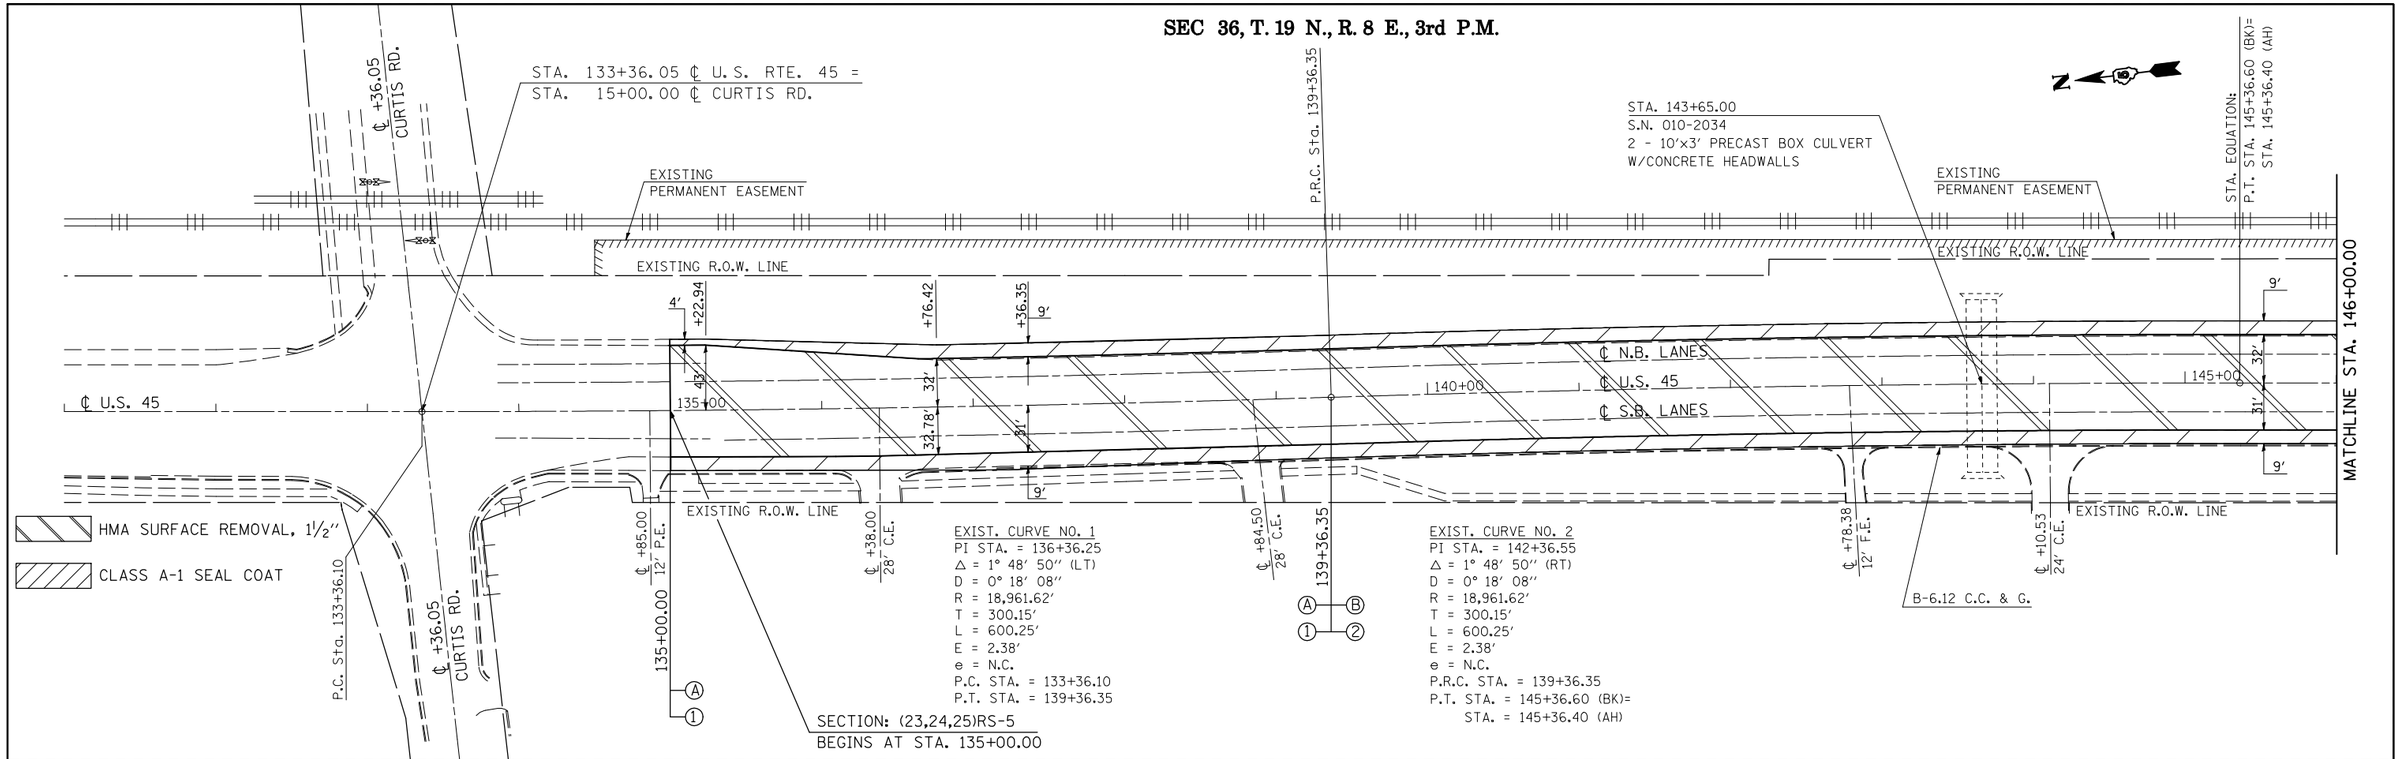

SEC 36, T. 19 N., R. 8 E., 3rd P.M.

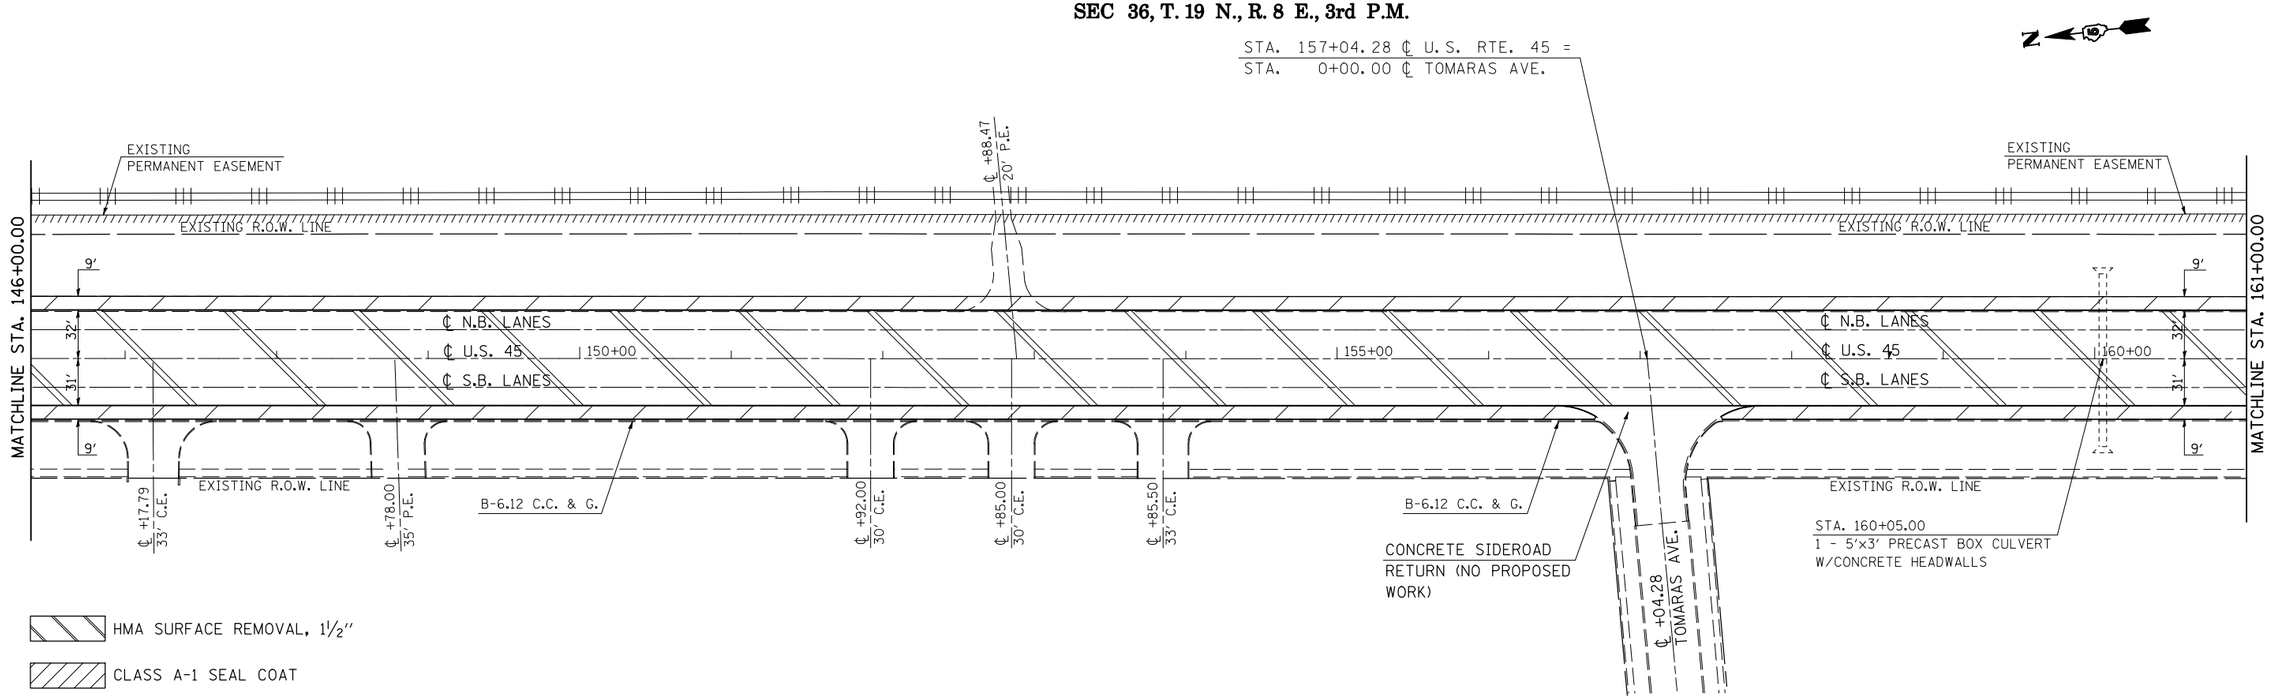

FILE NAME = c:\pw_work\pwidot\buckleslj\d0210355\D570708-sht-plan.dgn	USER NAME = buckleslj	DESIGNED - GAE	REVISED -	STATE OF ILLINOIS DEPARTMENT OF TRANSPORTATION	PLAN SHEETS	F.A.P. RTE. 804	SECTION (23,24,25)RS-5	COUNTY CHAMPAIGN	TOTAL SHEETS 61 / SHEET NO. 29
		DRAWN - BBP	REVISED -					CONTRACT NO. 70708	
	PLOT SCALE = 100.0000 ' / IN.	CHECKED -	REVISED -						
	PLOT DATE = 12/16/2010	DATE - 06/04/10	REVISED -		SCALE: 1" = 50' / SHEET NO. 1 OF 10 SHEETS / STA. 131+00.00 TO STA. 161+00.00			ILLINOIS FED. AID PROJECT	