## SEC 12, T. 18 N., R. 8 E., 3rd P.M.

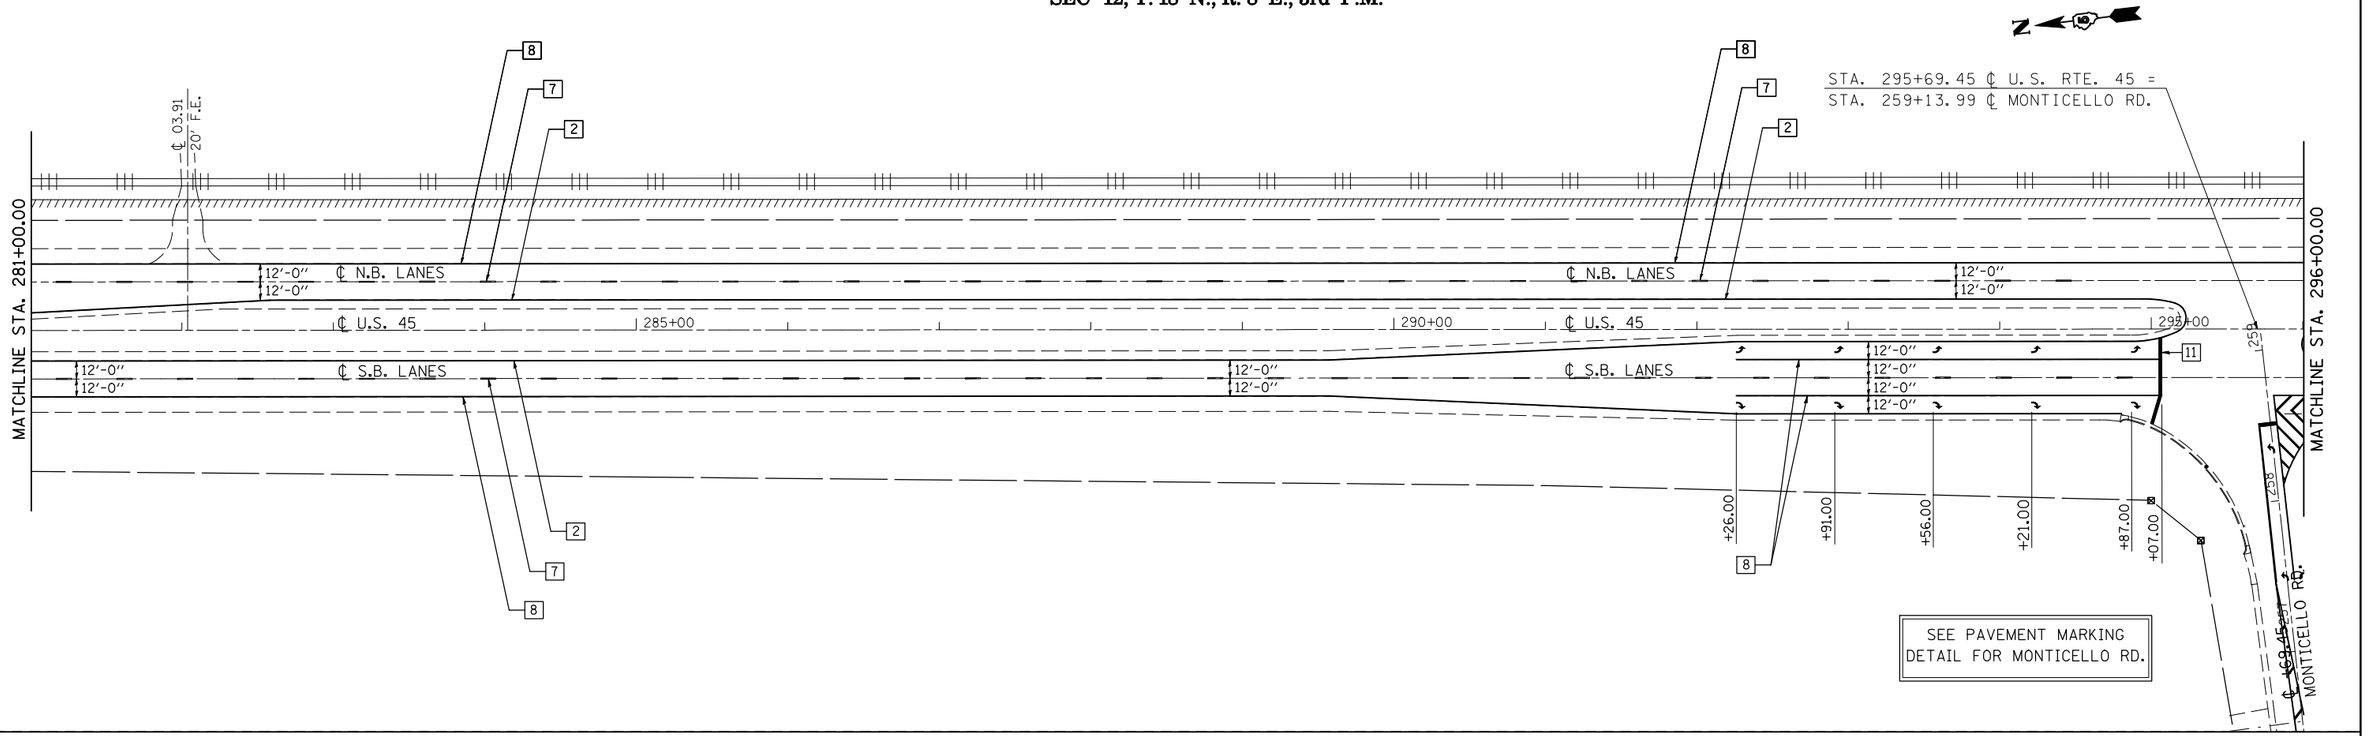


## SEC 13, T. 18 N., R. 8 E., 3rd P.M.

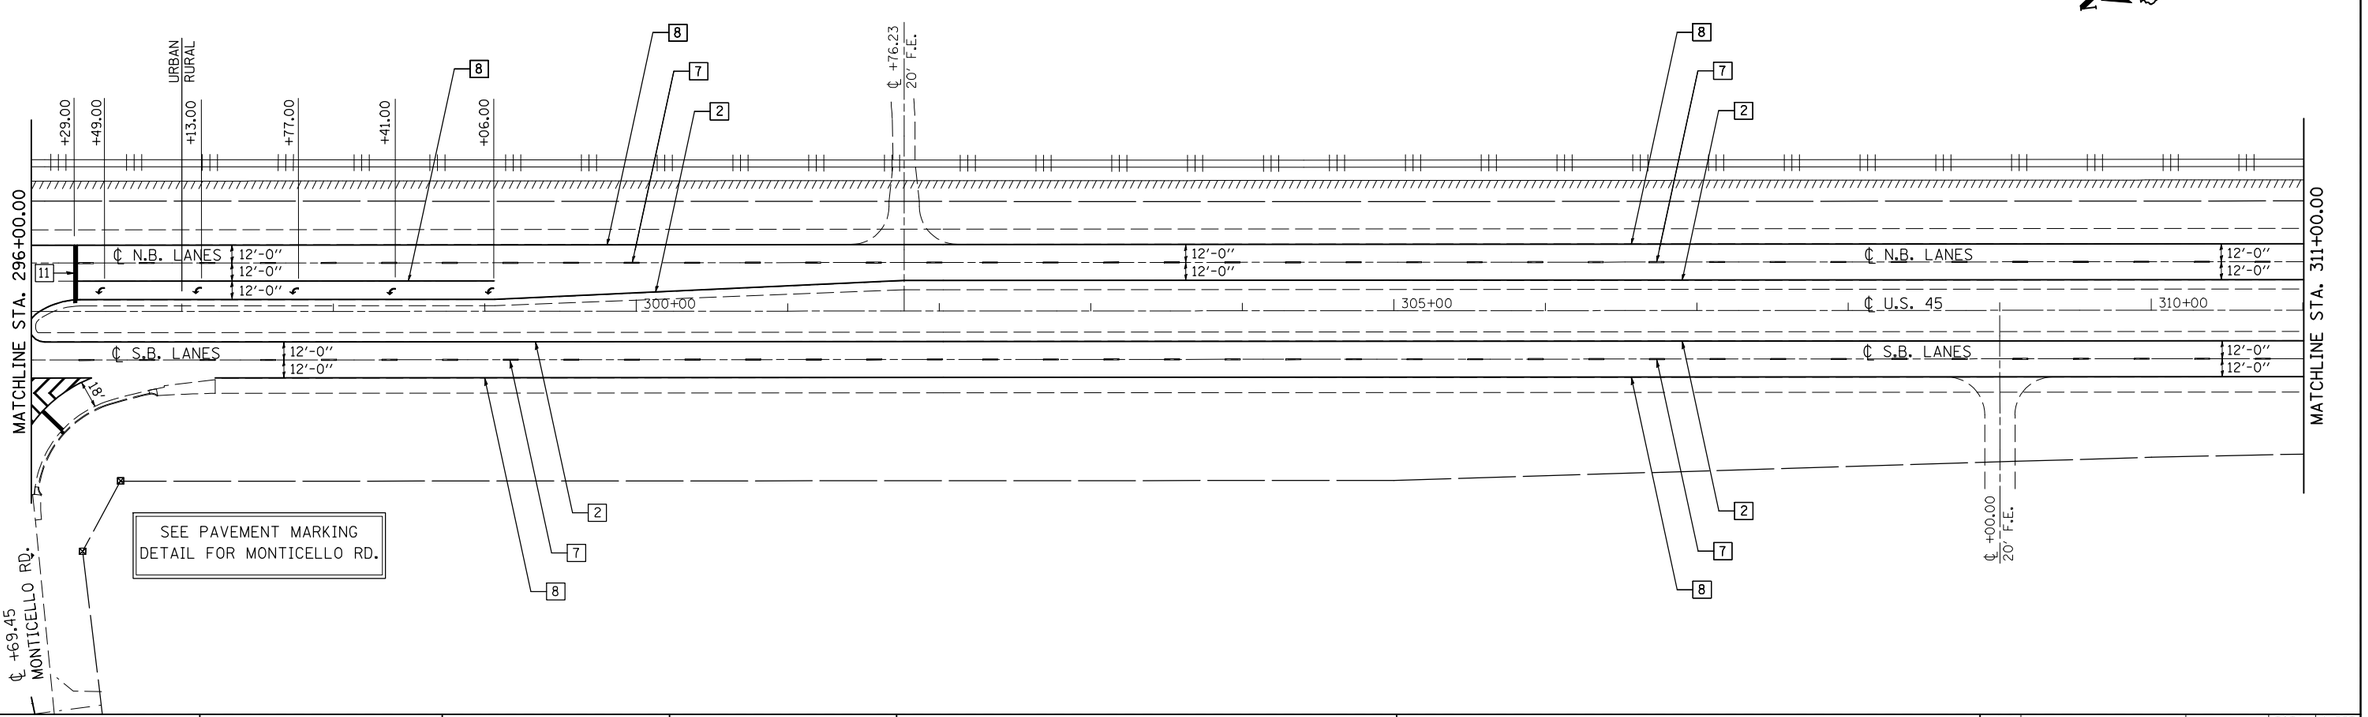


| | | | |
|---|---|---|---|
| FILE NAME = c:\pw_work\pwidot\bucklesjj\d0210336\D5720708-sht-pmk.dgn | USER NAME = bucklesjj | DESIGNED - GAE | REVISED - |
| | | DRAWN - BBP | REVISED - |
| | PLOT SCALE = 100.0000 ' / IN. | CHECKED - | REVISED - |
| | PLOT DATE = 12/16/2010 | DATE - 08/23/10 | REVISED - |

**STATE OF ILLINOIS**
**DEPARTMENT OF TRANSPORTATION**

**PAVEMENT MARKING PLAN SHEETS**

SCALE: 1" = 50' | SHEET NO. 6 OF 10 SHEETS | STA. 281+00.00 TO STA. 311+00.00

| F.A.P. RTE. | SECTION | COUNTY | TOTAL SHEETS | SHEET NO. |
|---|---|---|---|---|
| 804 | (23,24,25)RS-5 | CHAMPAIGN | 61 | 45 |
| | | CONTRACT NO. 70708 | | |
| | | ILLINOIS FED. AID PROJECT | | |