FINAL SURVEY	NO.	NOTE BOOK	SURVEYED	PLOTTED	TEMPLATE	AREAS	AREAS CHECKED	BY	DATE

ORIGINAL SURVEY	NO.	NOTE BOOK	SURVEYED	PLOTTED	TEMPLATE	AREAS	AREAS CHECKED	BY	DATE

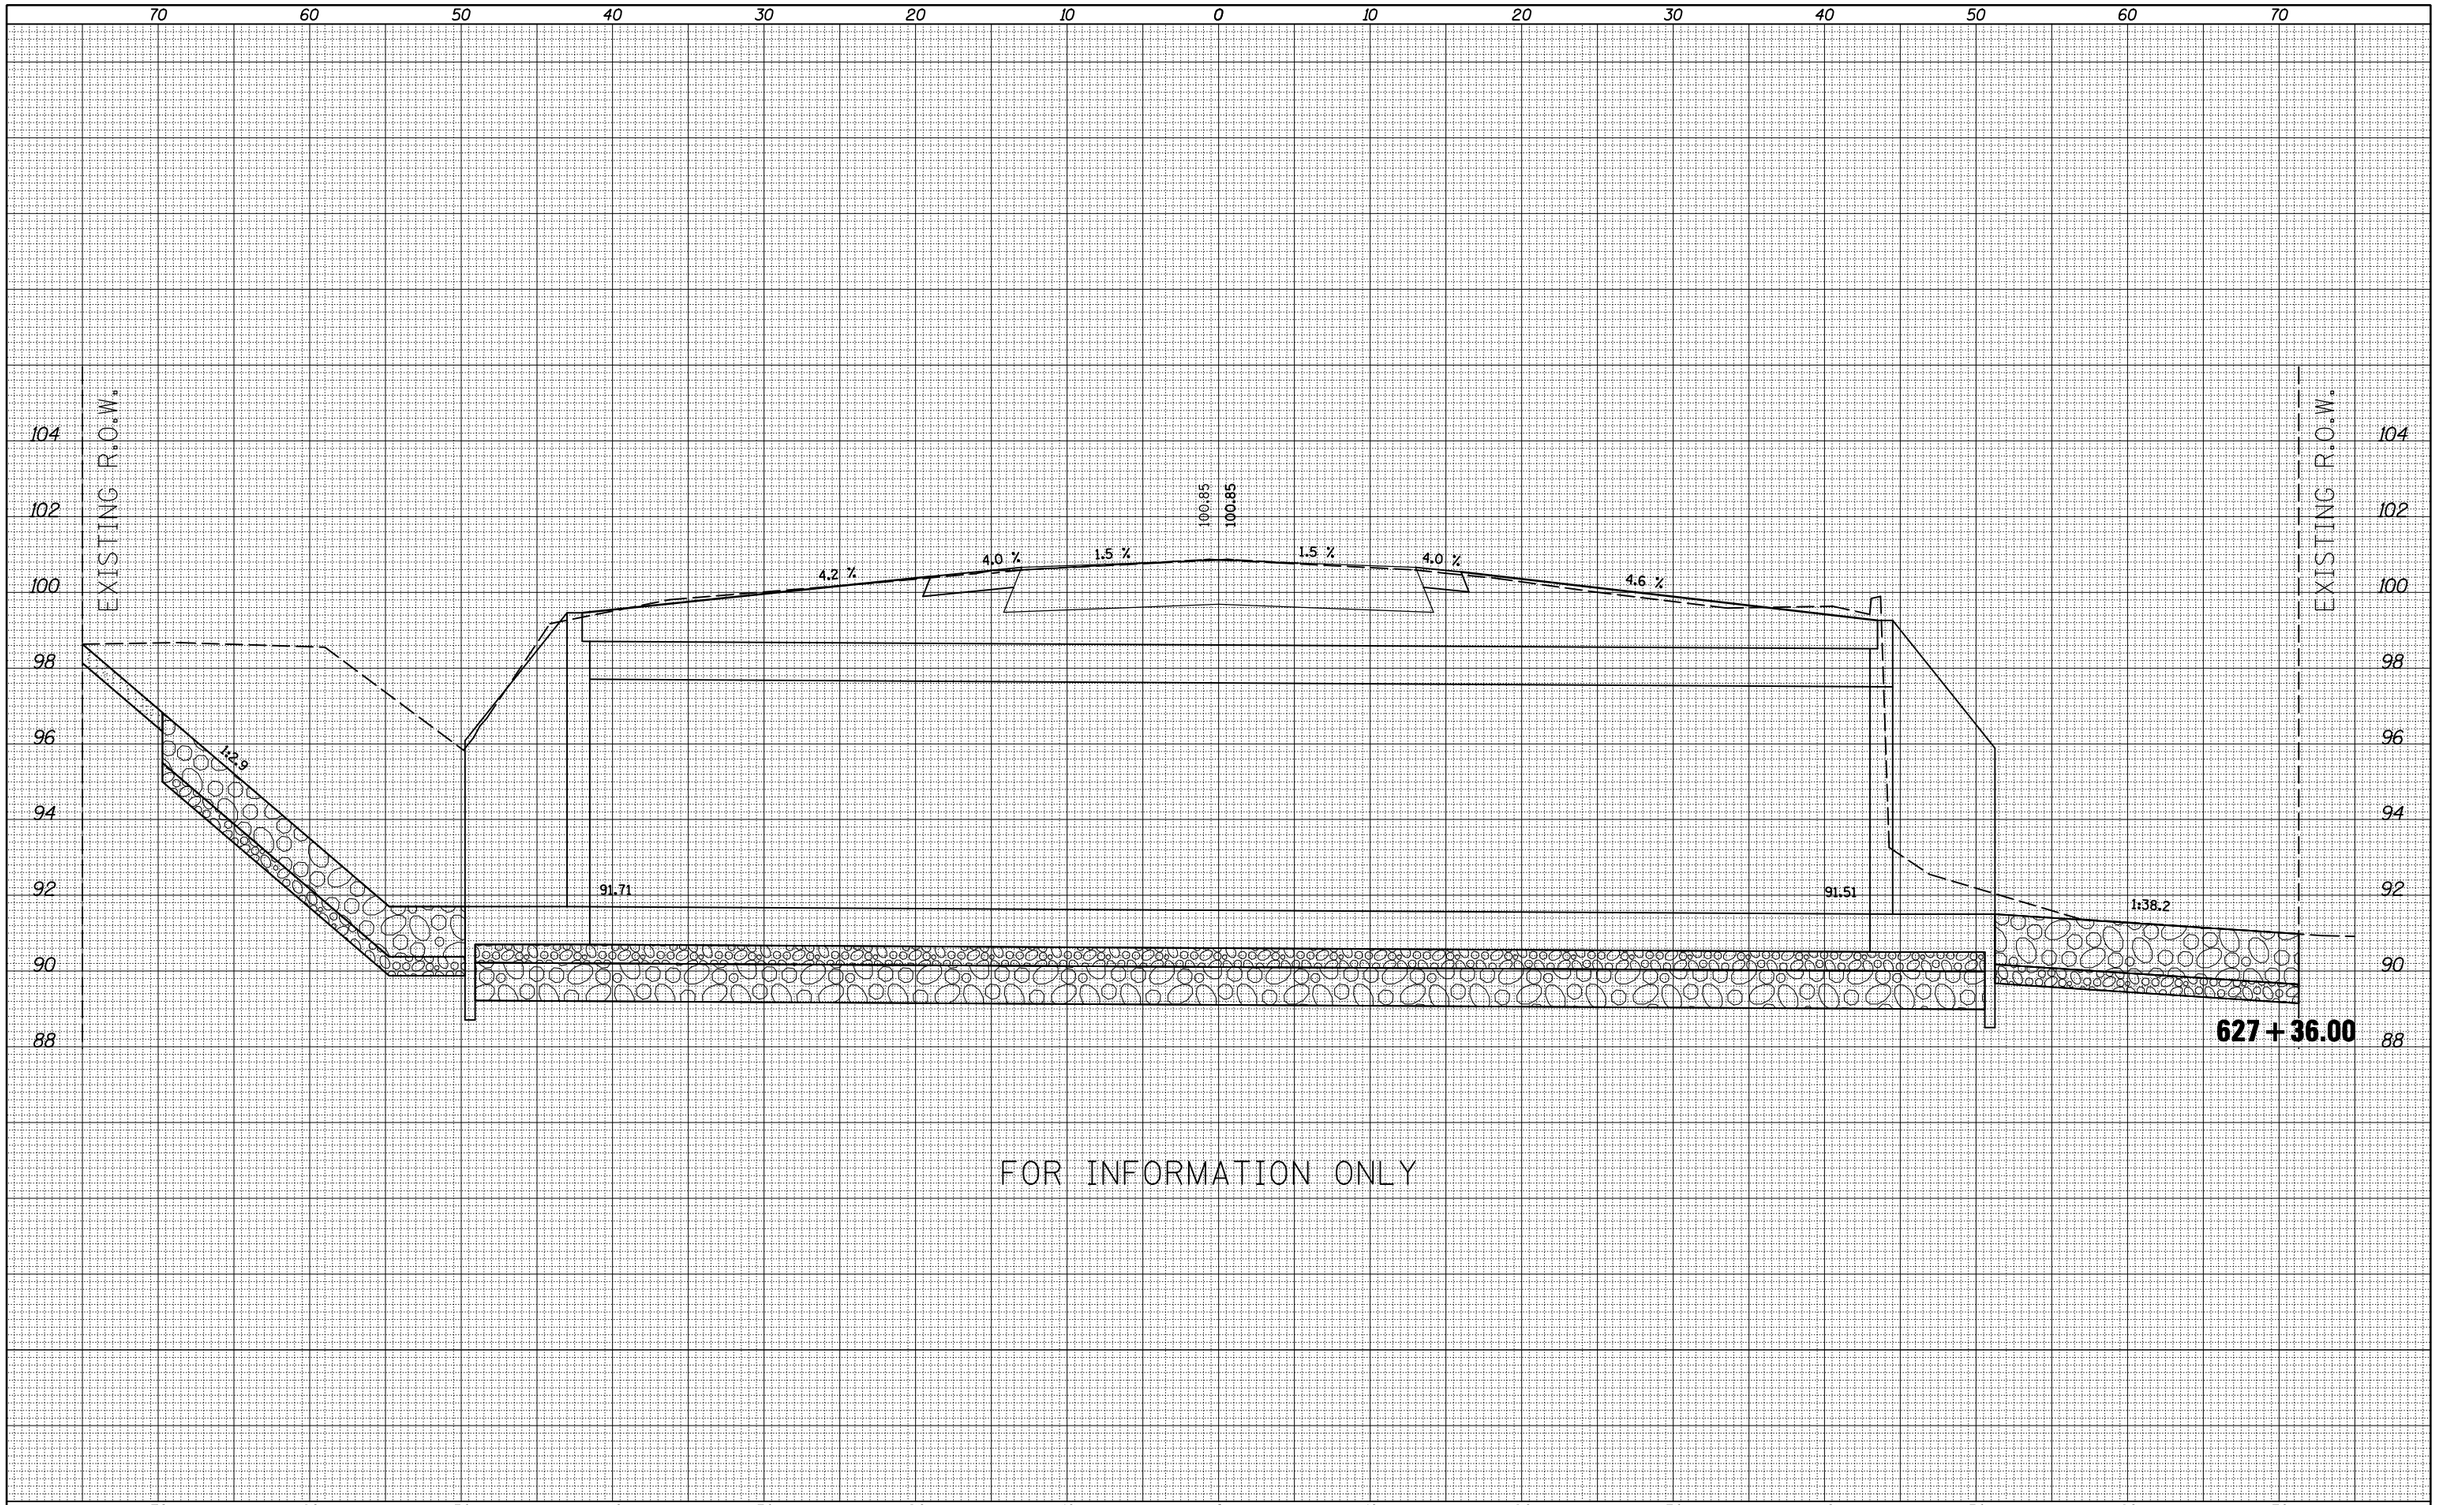

FOR INFORMATION ONLY

FILE NAME =	USER NAME = bowerml	DESIGNED -	REVISED -
c:\pw_work\pwidot\bowerml\d0186764\D570801-SHT	XS-092-8033.dgn	DRAWN -	REVISED -
	PLOT SCALE = 10.0000 ' / IN.	CHECKED -	REVISED -
	PLOT DATE = 11/30/2010	DATE -	REVISED -

STATE OF ILLINOIS
DEPARTMENT OF TRANSPORTATION

CROSS SECTIONS ALONG IL 119

SCALE: | SHEET NO. OF SHEETS | STA. 627+36.00 TO STA. 627+36.00

F.A.P. RTE.	SECTION	COUNTY	TOTAL SHEETS	SHEET NO.
711	116CR	VERMILION	50	41
		CONTRACT NO. 70801		
	ILLINOIS	FED. AID PROJECT		