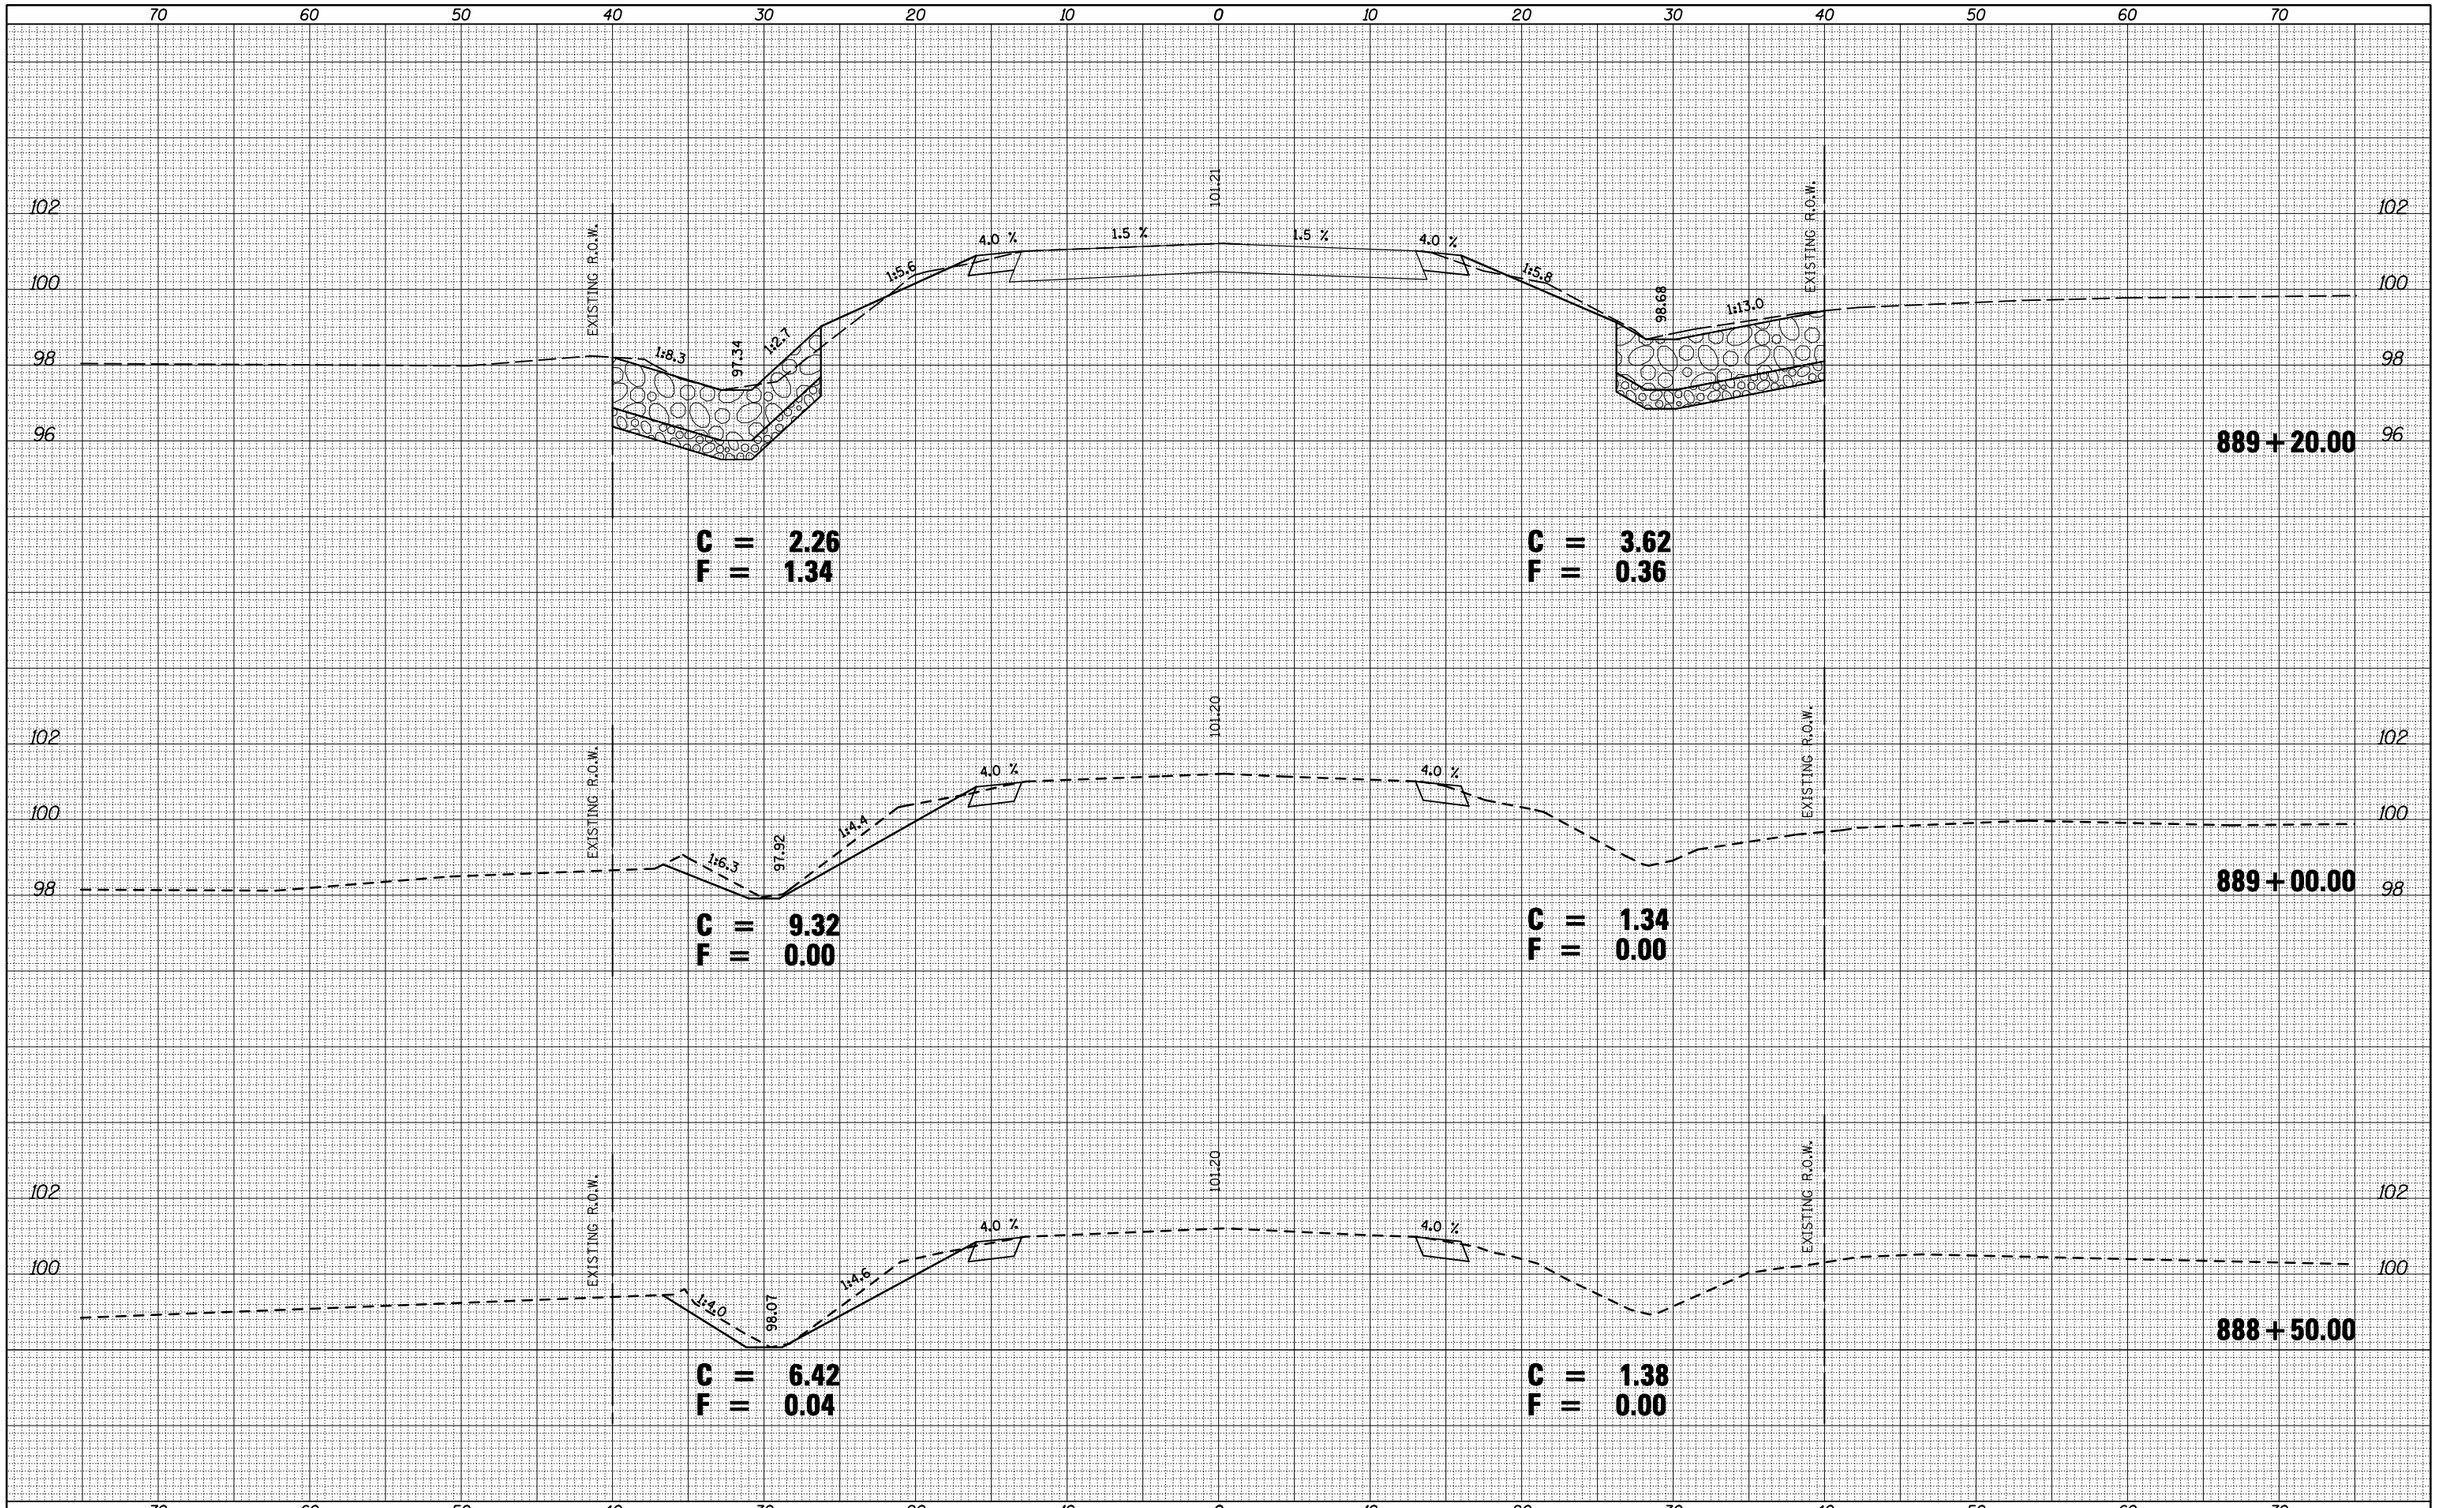

FINAL SURVEY	BY	DATE
SURVEYED		
PLOTTED		
NOTE BOOK		
TEMPLATE		
AREAS		
NO.	AREAS CHECKED	

ORIGINAL SURVEY	BY	DATE
SURVEYED		
PLOTTED		
NOTE BOOK		
TEMPLATE		
AREAS		
NO.	AREAS CHECKED	

FILE NAME =	USER NAME = bowerml	DESIGNED -	REVISED -
c:\pw_work\pwidot\bowerml\d0186764\D570801-SHT-XS-092-8036.dgn		DRAWN -	REVISED -
	PLOT SCALE = 10.0000 ' / IN.	CHECKED -	REVISED -
	PLOT DATE = 11/30/2010	DATE -	REVISED -

STATE OF ILLINOIS
DEPARTMENT OF TRANSPORTATION

CROSS SECTIONS ALONG IL 119

SCALE: | SHEET NO. OF SHEETS | STA. 888+50.00 TO STA. 889+20.00

F.A.P. RTE.	SECTION	COUNTY	TOTAL SHEETS	SHEET NO.
711	116CR	VERMILION	50	46
		CONTRACT NO. 70801		
	ILLINOIS	FED. AID PROJECT		