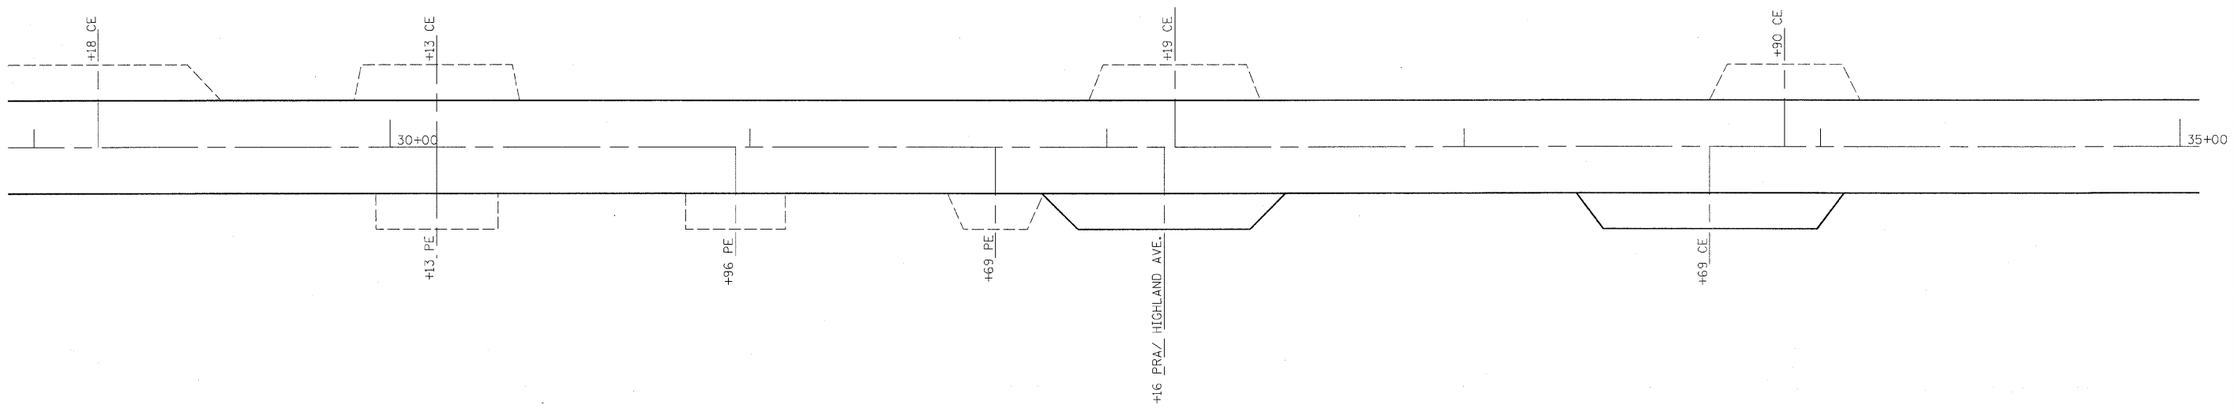

FILE NAME = c:\pw_work\pwidot\swartzrw\d0177935\d77-448-sht-plan.dgn	USER NAME = swartzrw	DESIGNED -	REVISED -	STATE OF ILLINOIS DEPARTMENT OF TRANSPORTATION	PLAN SHEET			F.A.P. RTE.	SECTION	COUNTY	TOTAL SHEETS	SHEET NO.
	DRAWN -	REVISED -						328	104 RS-4	WAYNE	77	25
	PLOT SCALE = 20.0000 ' / IN.	CHECKED -	REVISED -							CONTRACT NO. 74448		
	PLOT DATE = 12/27/2010	DATE -	REVISED -		SCALE: 20	SHEET NO. 6 OF 20 SHEETS	STA. 29+00 TO STA. 35+00			ILLINOIS FED. AID PROJECT		