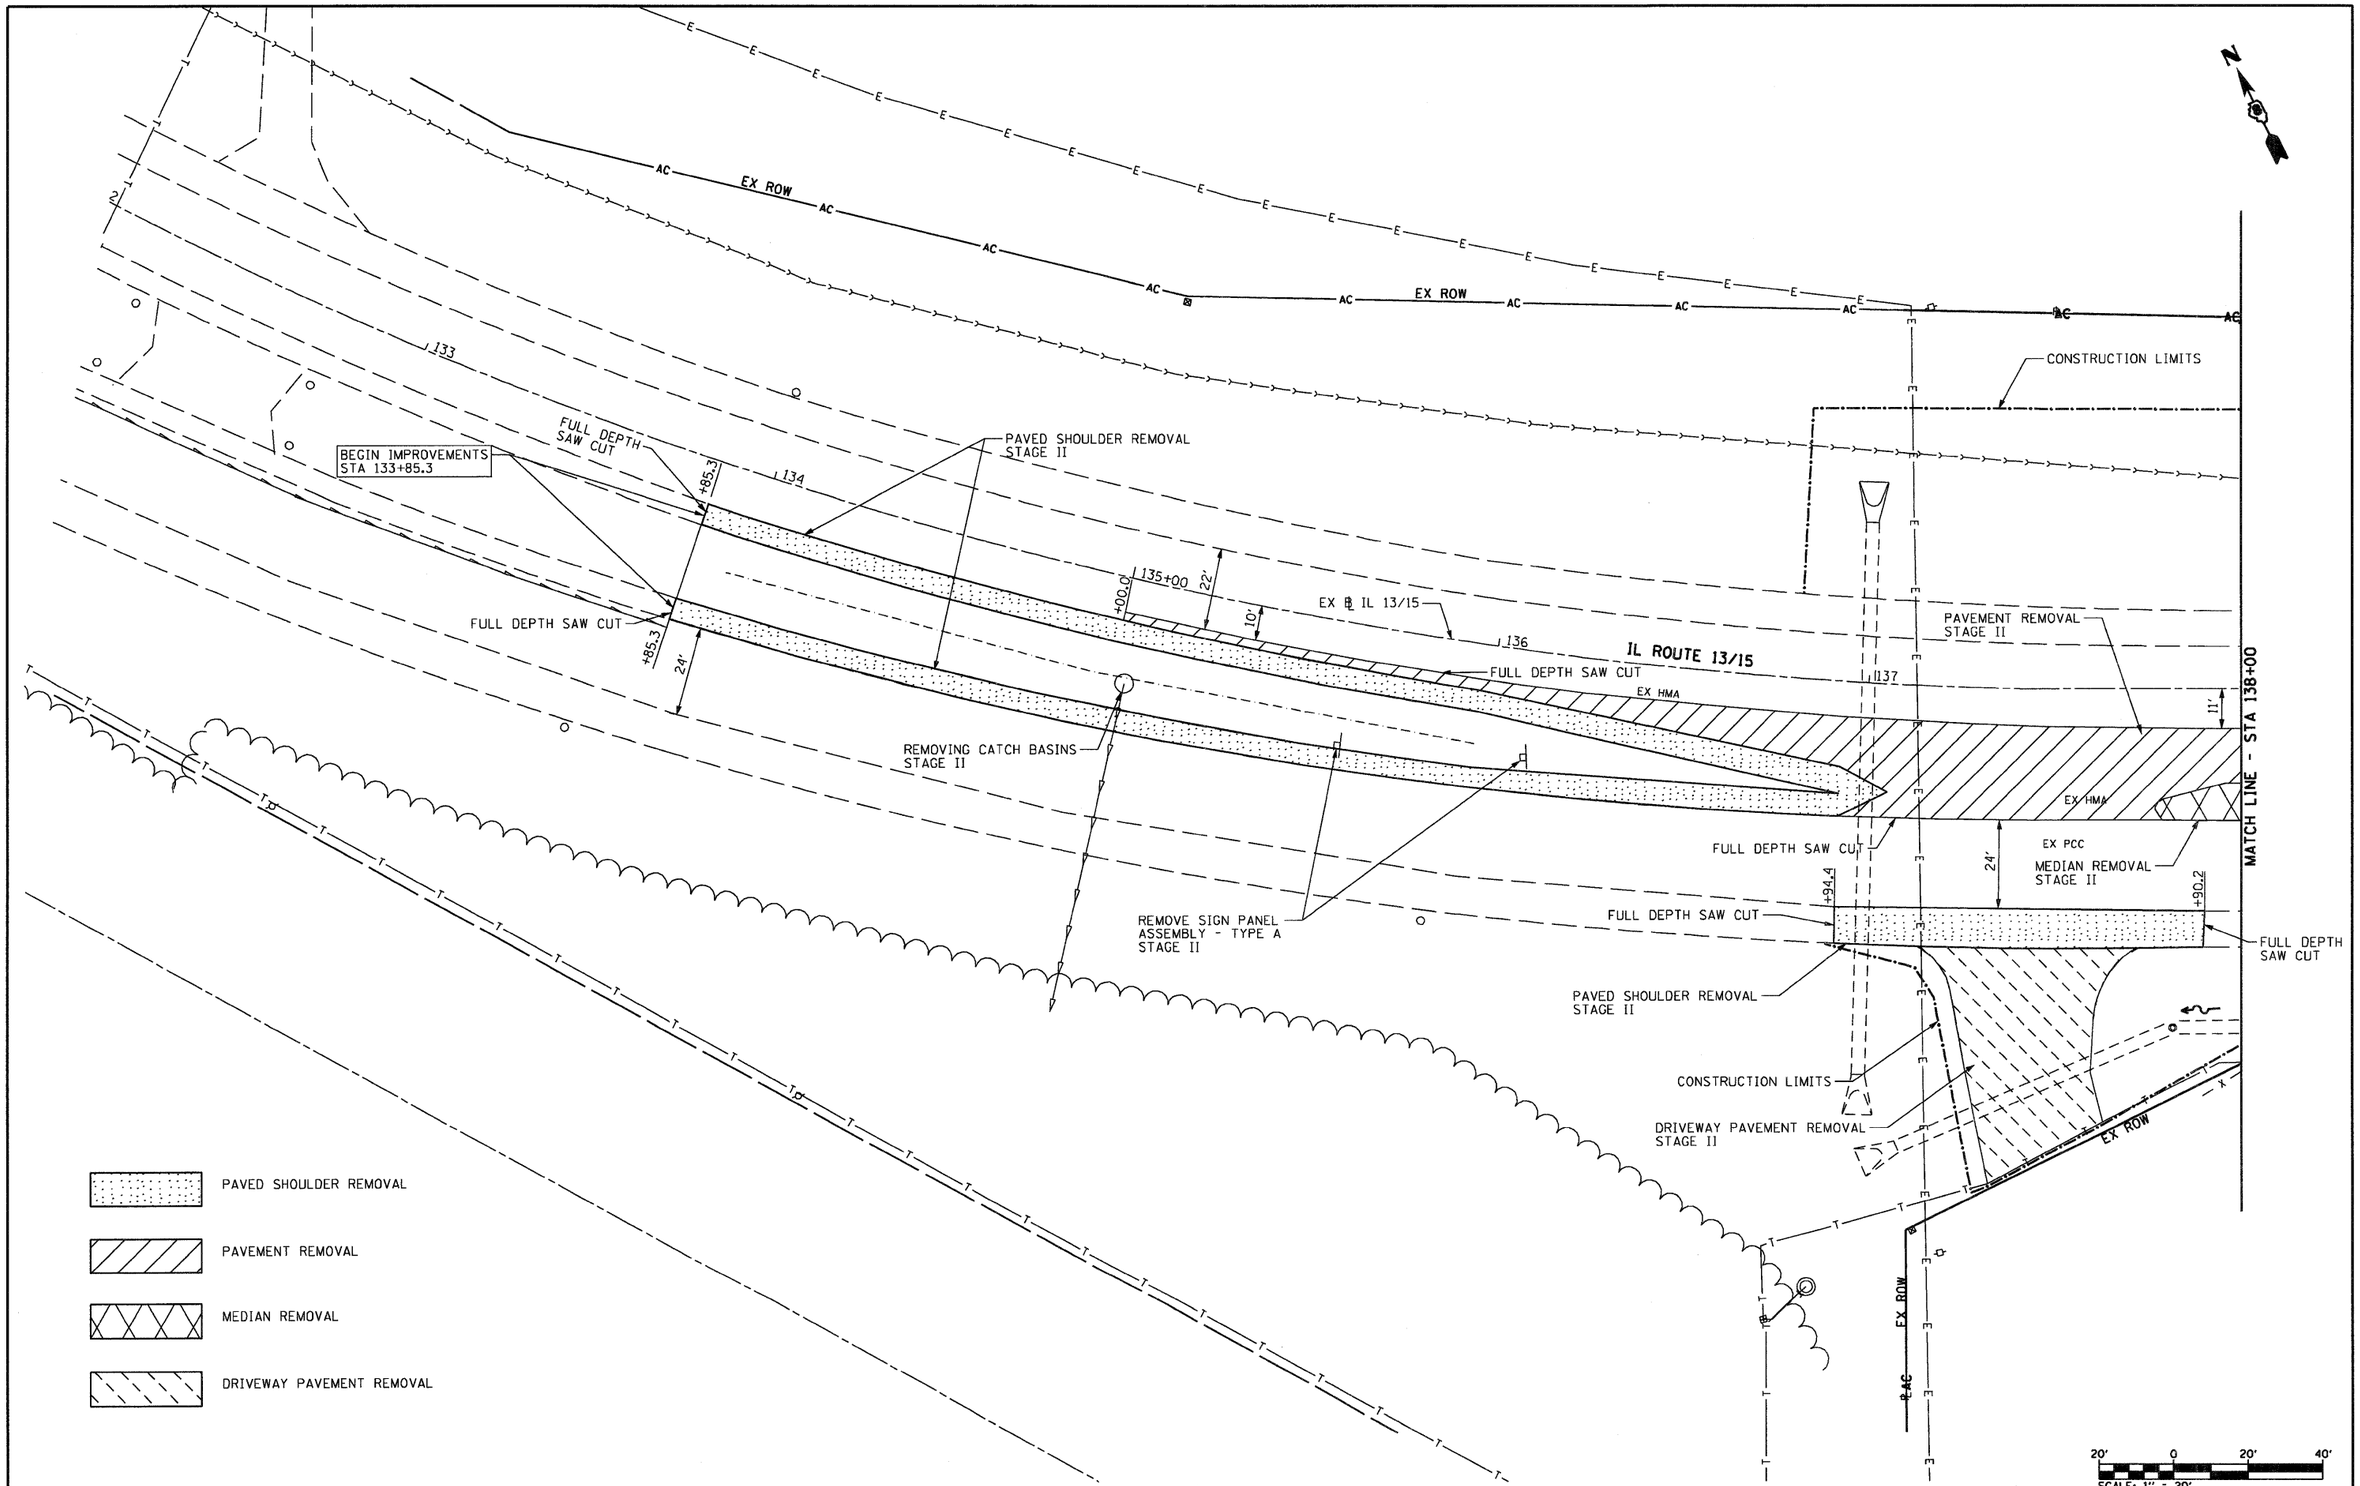

FILE NAME = D876015-sht-rem1.dgn	USER NAME = dwozniarski	DESIGNED -	REVISED -	**STATE OF ILLINOIS DEPARTMENT OF TRANSPORTATION**	**REMOVAL PLAN**
		DRAWN - DMW	REVISED -		
	PLOT SCALE = 40.00 ' / IN.	CHECKED -	REVISED -		
	PLOT DATE = 9/14/2010	DATE - 7/9/2010	REVISED -		SCALE: 1" = 20' | SHEET NO. 1 OF 4 SHEETS | STA. 133+00 TO STA. 138+00

F.A.P. RTE.	SECTION	COUNTY	TOTAL SHEETS	SHEET NO.
103	27-1-N	ST. CLAIR	50	13
		CONTRACT NO. 76D15		
FED. ROAD DIST. NO.	ILLINOIS	FED. AID PROJECT		