CONSTRUCTION LIMITS

SEE SHEET 20 OF 50 FOR CITY STREET PLAN MARKING NOTATION

PR ℄ CITY STREET

+91.15 11.1 LT

EX 497.09

+18.16 13.0 RT

89° 56' 53.8"

EX 497.49

EX ℄ 13/15

10+00

EX HMA SHOULDER

PR COMBINATION CONCRETE CURB AND GUTTER, TYPE B-6.24

CONCRETE MEDIAN, TYPE SB-6.24

+18.46 18.2 RT

EX HMA

IL 13/15 STA. 139+94.80= ACCESS ROAD R1 STA. 20+00 CITY STREET STA. 10+00

138

139

140+00

141

142

CONCRETE MEDIAN SURFACE, 4"

+12.60 13.0 RT

4.7'R

TRANSITION FROM B-6.24 C&C TO B-6.12

497.49

497.64 +45.00

497.86 +85.00

+10.05 23.0 RT

498.12 +25

498.06

89° 56' 51.9"

+51.43 498.27

+51.43 498.08

EX 497.99

EX 498.20

EX 498.02

EX 497.79

EX 497.82 +45.00

EX 497.86 +85.00

+12.96 22.9 RT

+18.74 22.5 RT

EX 497.94 +25

IL ROUTE 13/15

EX PCC

EX 497.56

380' LEFT TURN LANE

EX 497.39

TRANSITION FROM B-6.24 C&G TO B-6.12

+58.63 35.0 RT

4.5'R

+68.32 25.1 RT

+71.26 25.0 RT

220' LEFT TURN LANE

EX 498.38

EX 498.52

EX 498.62

EX 498.83

EX 498.82

EX 499.03

EX 499.20

EX 499.41

+79.56 25.0 RT

+68.71 35.0 RT

+62.85 29.8 RT

+79.79 35.0 RT

CONCRETE MEDIAN SURFACE, 4"

CONCRETE MEDIAN, TYPE SB-6.24

PR COMBINATION CONCRETE CURB AND GUTTER, TYPE B-6.12

PR COMBINATION CONCRETE CURB AND GUTTER, TYPE B-6.24

EX HMA SHOULDER

EX 497.76

+63.92 59.5 RT

+02.14 59.5 RT

PR ℄ ACCESS ROAD

SEE SHEET 21 OF 50 FOR ACCESS ROAD PLAN MARKING NOTATION

PC STA 21+16.47

CONSTRUCTION LIMITS

EX ROW

AC

LS

FURNISHING AND ERECTING RIGHT-OF-WAY MARKER

TEMPORARY EASEMENT

CONTRACTOR SHALL USE CAUTION TO INSURE CONSTRUCTION OF THE ACCESS RD & CITY ST WILL NOT DAMAGE EXISTING UNDERDRAIN. REPLACING DAMAGED UNDERDRAIN SHALL BE AT CONTRACTOR'S EXPENSE.

+86.56 11.2 LT

GUTTER OUTLET (SPECIAL) (SEE DETAIL)

+68.68 27.9 LT

+82

CONCRETE GUTTER, TYPE B

FURNISHING AND ERECTING RIGHT-OF-WAY MARKER

MATCH LINE - STA 138+00

MATCH LINE - STA 143+00

N

PR SUB-BASE GRANULAR MATERIAL, TYPE A, 12"

PR HMA BASE COURSE WIDENING, 12"

PR POLYMERIZED HMA SURFACE COURSE. MIX "D", N70, 2"

PR SUB-BASE GRANULAR MATERIAL, TYPE A, 12"

PR PCC BASE COURSE WIDENING, 12" (CONSTRUCTED MONOLITHICALLY WITH CURB AND GUTTER)

PR POLYMERIZED HMA SURFACE COURSE. MIX "D", N70, 2"

20' 0 20' 40'

SCALE: 1" = 20'

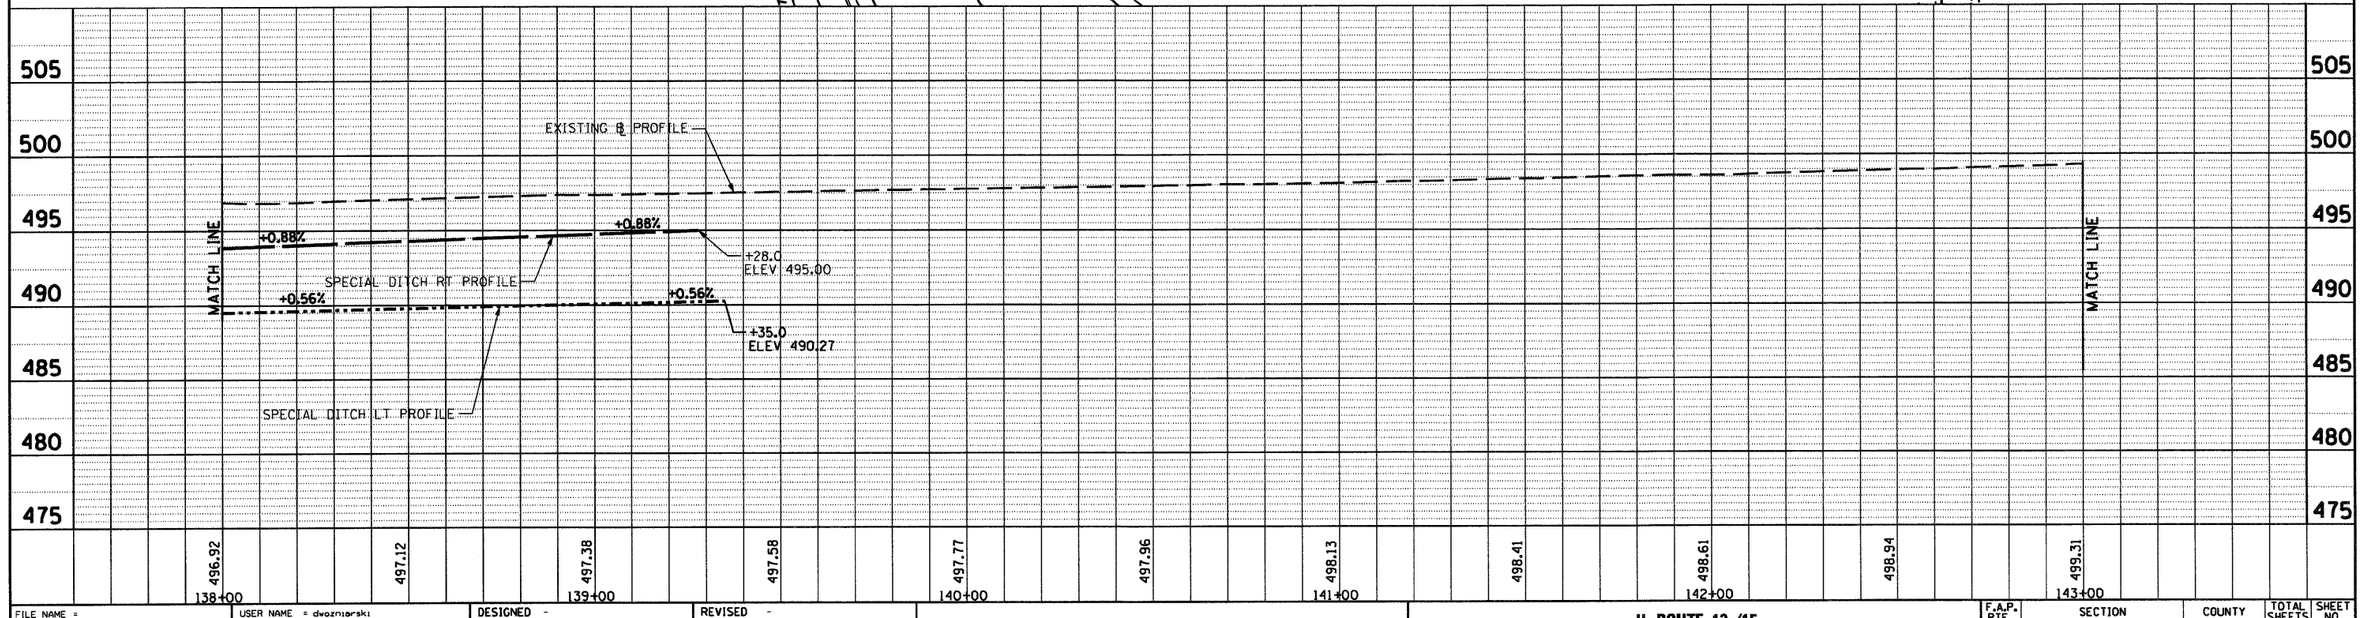

FILE NAME = D876D15-sht-plan2.dgn	USER NAME = dwozniarski	DESIGNED -	REVISED -
		DRAWN - DMW	REVISED -
	PLOT SCALE = 40.0000 ' / IN.	CHECKED -	REVISED -
	PLOT DATE = 9/14/2010	DATE - 7/9/2010	REVISED -

STATE OF ILLINOIS
DEPARTMENT OF TRANSPORTATION

IL ROUTE 13 /15
PLAN AND PROFILE

SCALE: 1"=20' | SHEET NO. 2 OF 5 SHEETS | STA. 138+00 | TO STA. 143+00

F.A.P. RTE.	SECTION	COUNTY	TOTAL SHEETS	SHEET NO.
103	27-1-N		50	18

CONTRACT NO. 76015

FED. ROAD DIST. NO. | ILLINOIS | FED. AID PROJECT