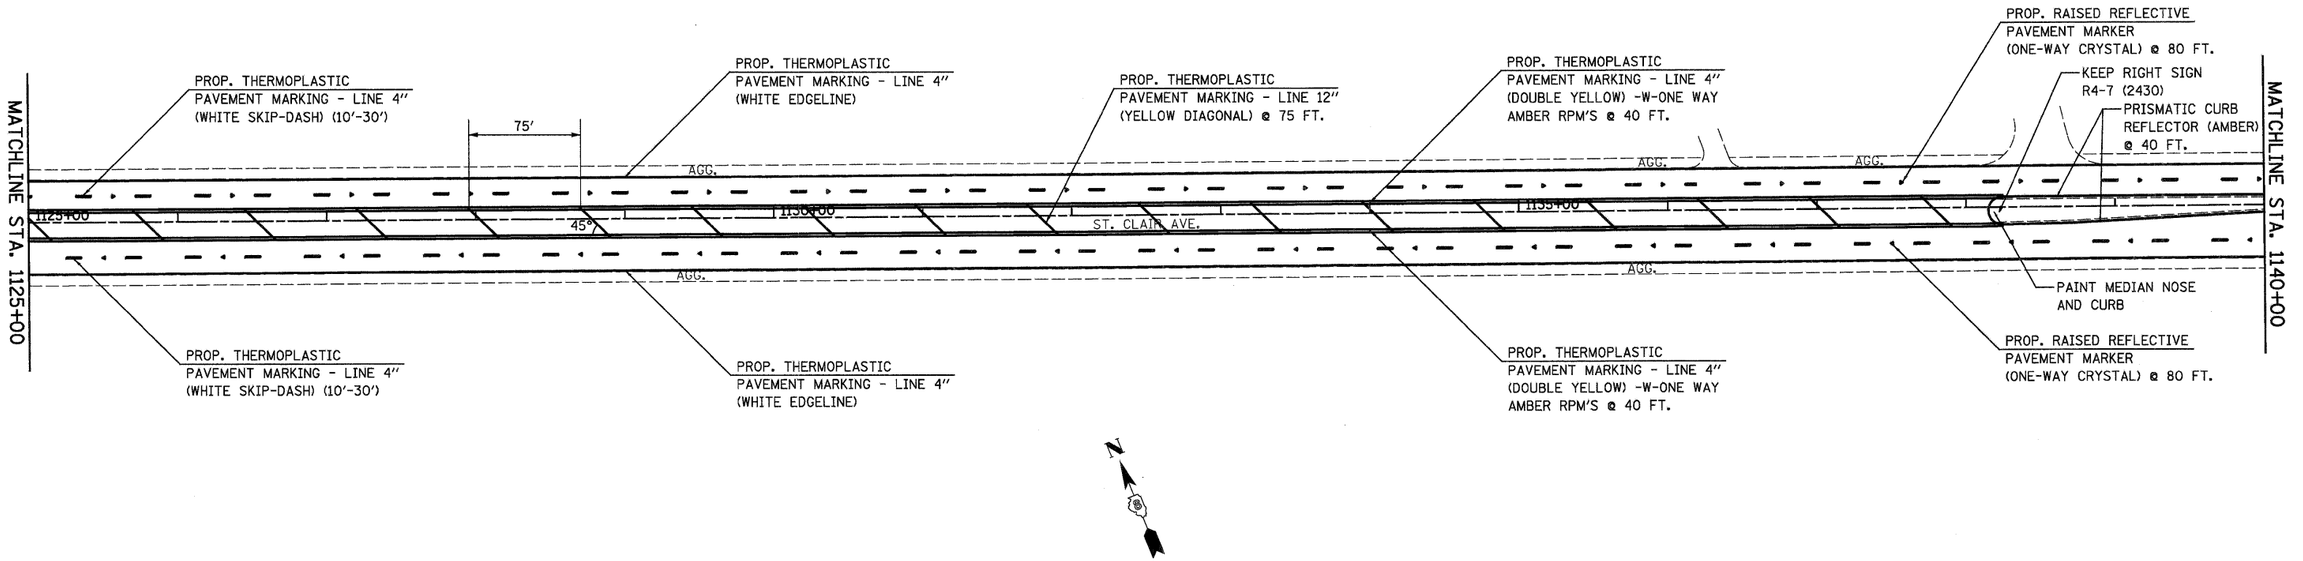

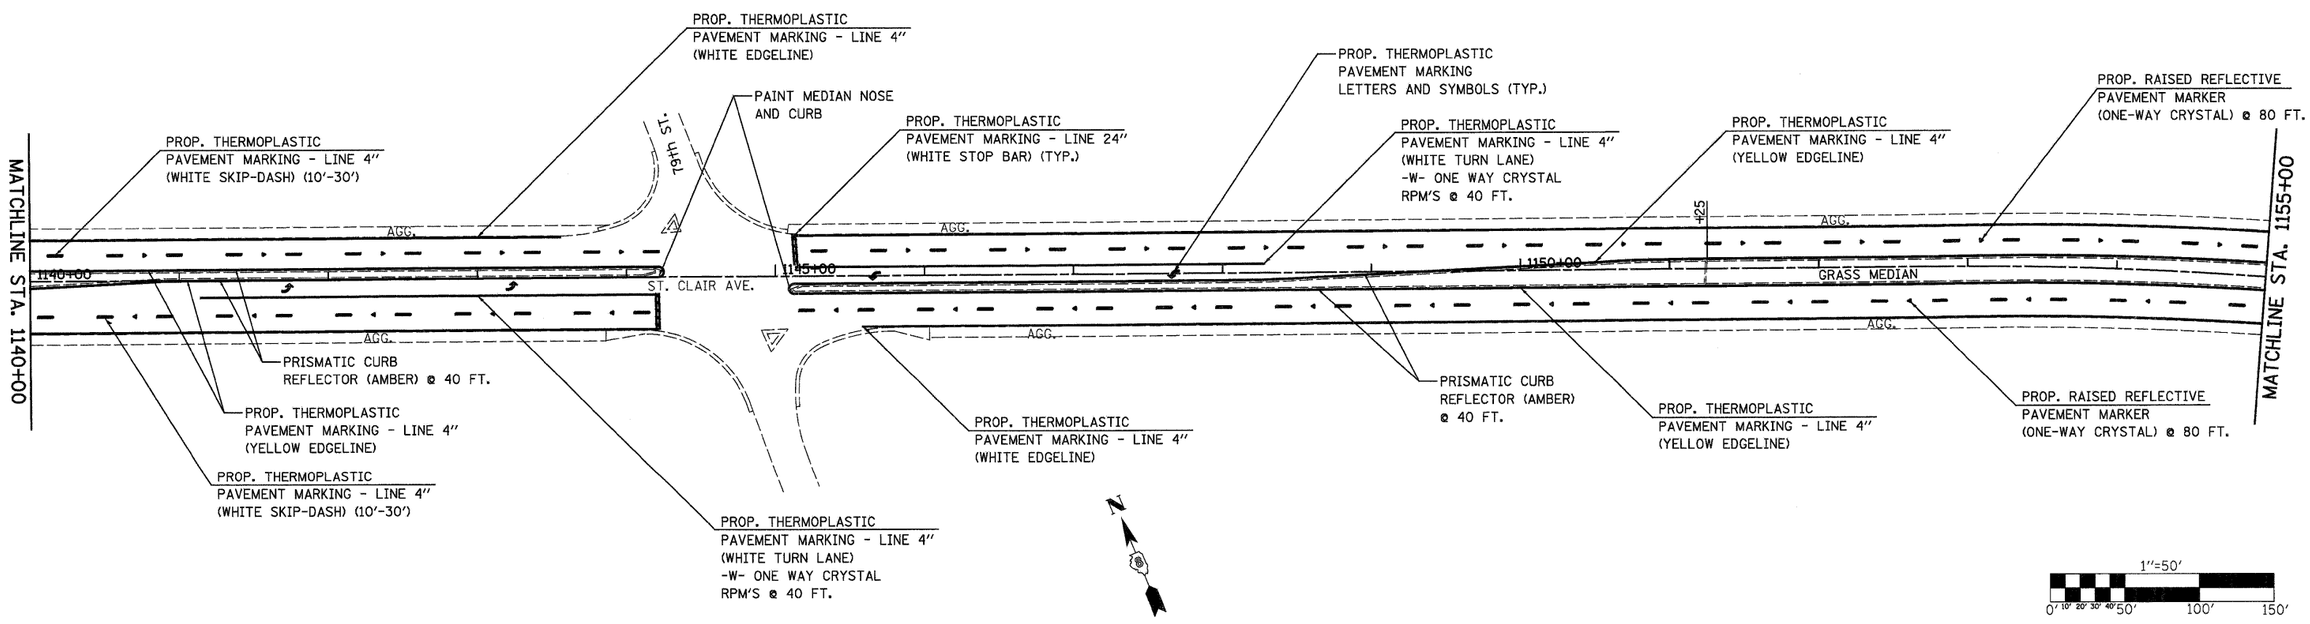

FILE NAME = ...\cadd\D876D96-sht-pmk.dgn	USER NAME = JTH	DESIGNED -	REVISED -	**STATE OF ILLINOIS DEPARTMENT OF TRANSPORTATION**	**PAVEMENT MARKING & SIGN DETAILS**	F.A.U. RTE.	SECTION	COUNTY	TOTAL SHEETS	SHEET NO.
Johnson, Depp & Quisenberry CONSULTING ENGINEERS Springfield, Illinois		DRAWN -	REVISED -			9166	34-1RS-3	ST. CLAIR	87	61
	PLOT SCALE = 50.0000 ' / IN.	CHECKED -	REVISED -					CONTRACT NO. 76D96		
	PLOT DATE = 01/13/2011 13:17:54	DATE -	REVISED -		SCALE: 1" = 50' / SHEET NO. 6 OF 14 SHEETS / STA. 1125+00 TO STA. 1155+00			ILLINOIS FED. AID PROJECT		