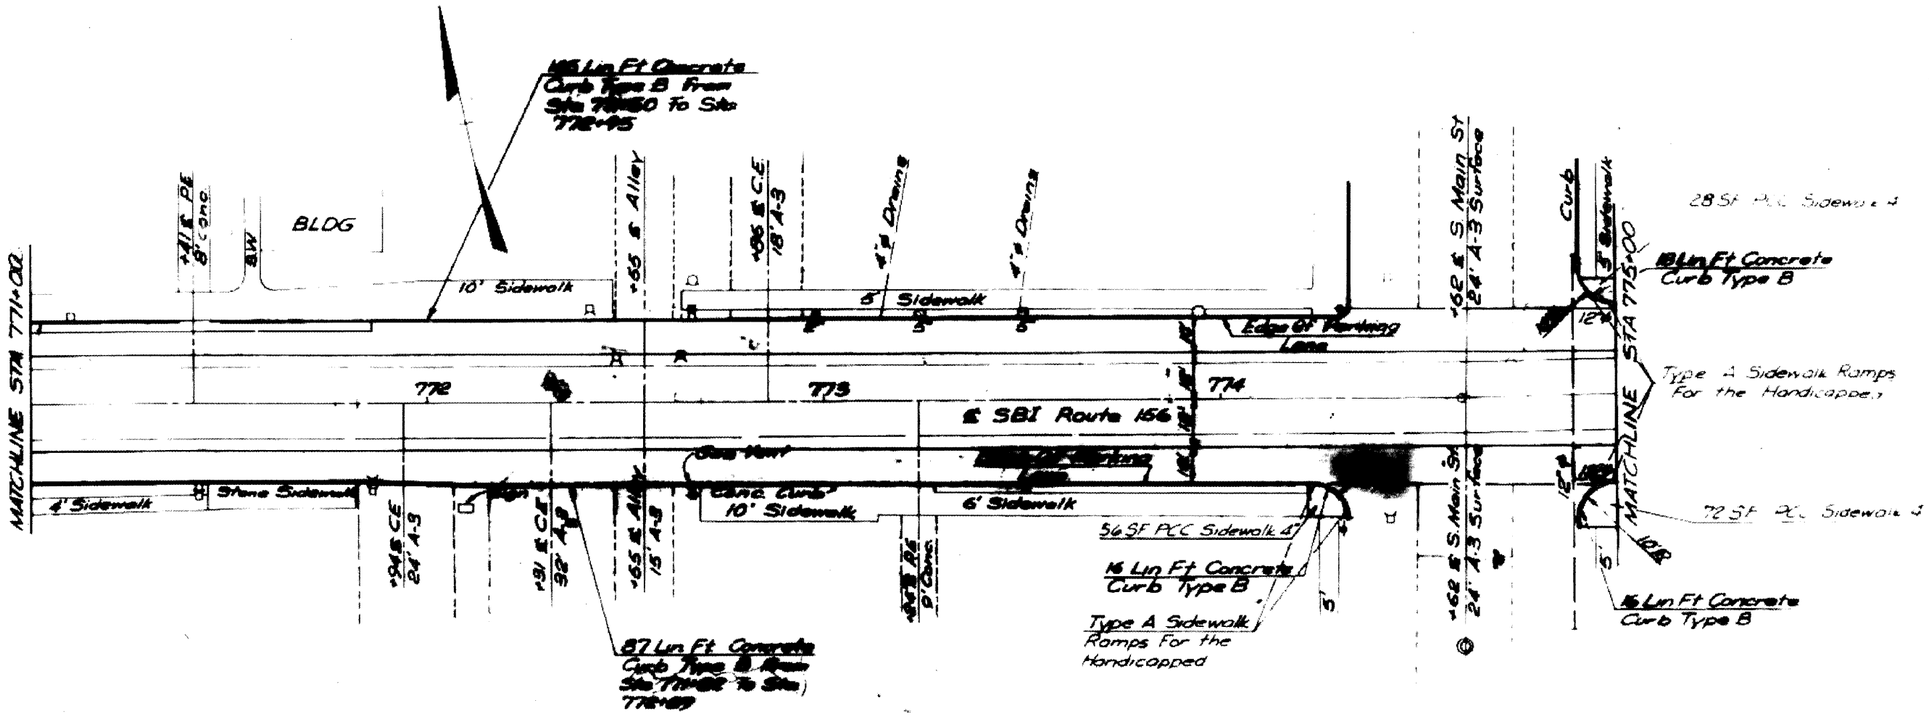

PROPOSED CONDITIONS

FOR INFORMATION ONLY

FILE NAME = $FILE$	USER NAME = $USER$	DESIGNED -	REVISED -	STATE OF ILLINOIS DEPARTMENT OF TRANSPORTATION	EXISTING MICROFILM FOR INFORMATION ONLY			F.A.P. RTE.	SECTION	COUNTY	TOTAL SHEETS	SHEET NO.
		DRAWN -	REVISED -					829	103RS	MONROE	16	15
	PLOT SCALE = $SCALE$	CHECKED -	REVISED -							CONTRACT NO. 76098		
	PLOT DATE = $DATE$	DATE -	REVISED -		SCALE: NA	SHEET NO. 6 OF 7 SHEETS	STA. 771+00 TO STA. 775+00	FED. ROAD DIST. NO.	ILLINOIS	FED. AID PROJECT		