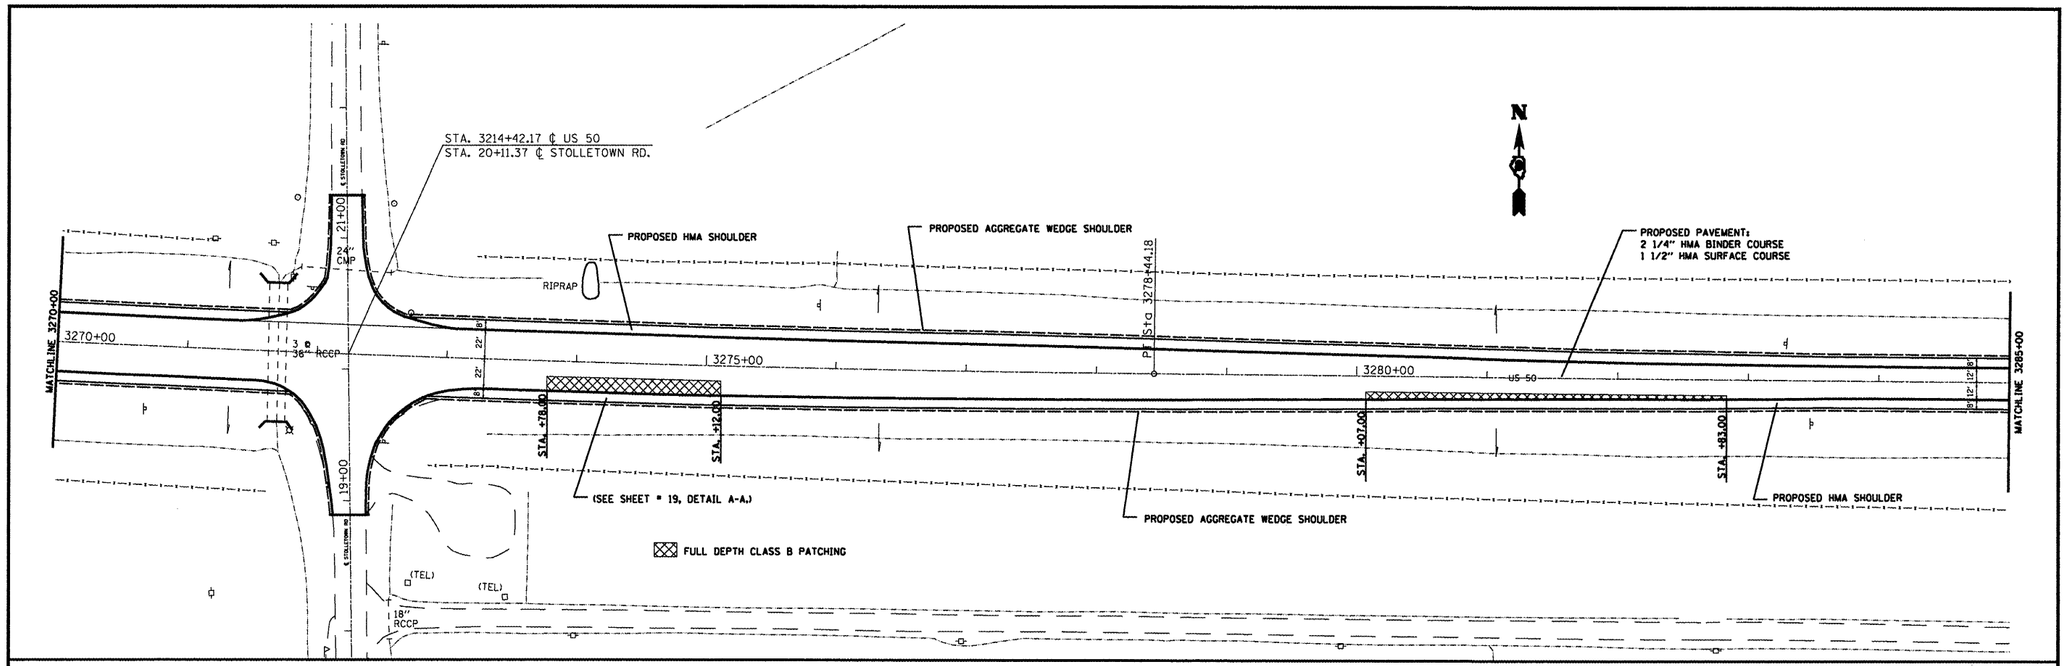

EXIST. CURVE C3
PI STA. = 330+100.21
Δ = 2° 32' 55" (RT)
D = 0° 23' 05"
R = 14,897.44'
T = 331.37'
L = 662.63'
E = 3.68'
θ = -----
T.R. = -----
S.E. RUN = -----
P.C. STA. = 329+768.84
P.T. STA. = 330+431.47

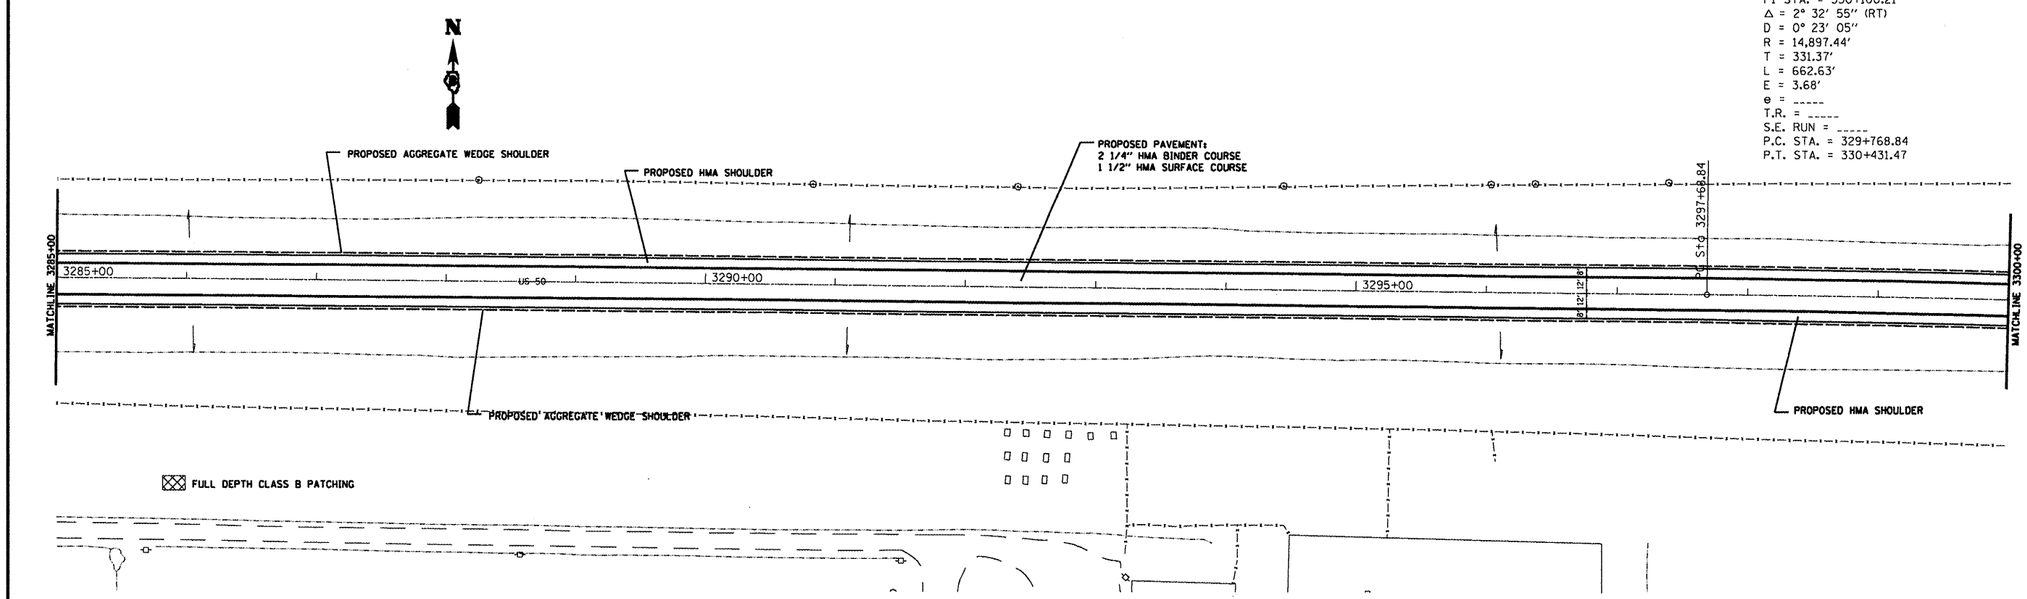

FILE NAME = #FILEL#	USER NAME = #USER#	DESIGNED - ___	REVISED - ___	STATE OF ILLINOIS DEPARTMENT OF TRANSPORTATION	PLAN VIEW	F.A.P RTE.	SECTION	COUNTY	TOTAL SHEETS / SHEET NO.
		DRAWN - ___	REVISED - ___			327	14.1585:1	CLINTON	20 / 10
	PLOT SCALE = #SCALE#	CHECKED - ___	REVISED - ___						CONTRACT NO. 76E10
	PLOT DATE = #DATE#	DATE - _____	REVISED - ___		SCALE: 20 / SHEET NO. 3 OF 5 SHEETS / STA. 3270+00 TO STA. <3300+00>	FED. ROAD DIST. NO.	ILLINOIS	FED. AID PROJECT	