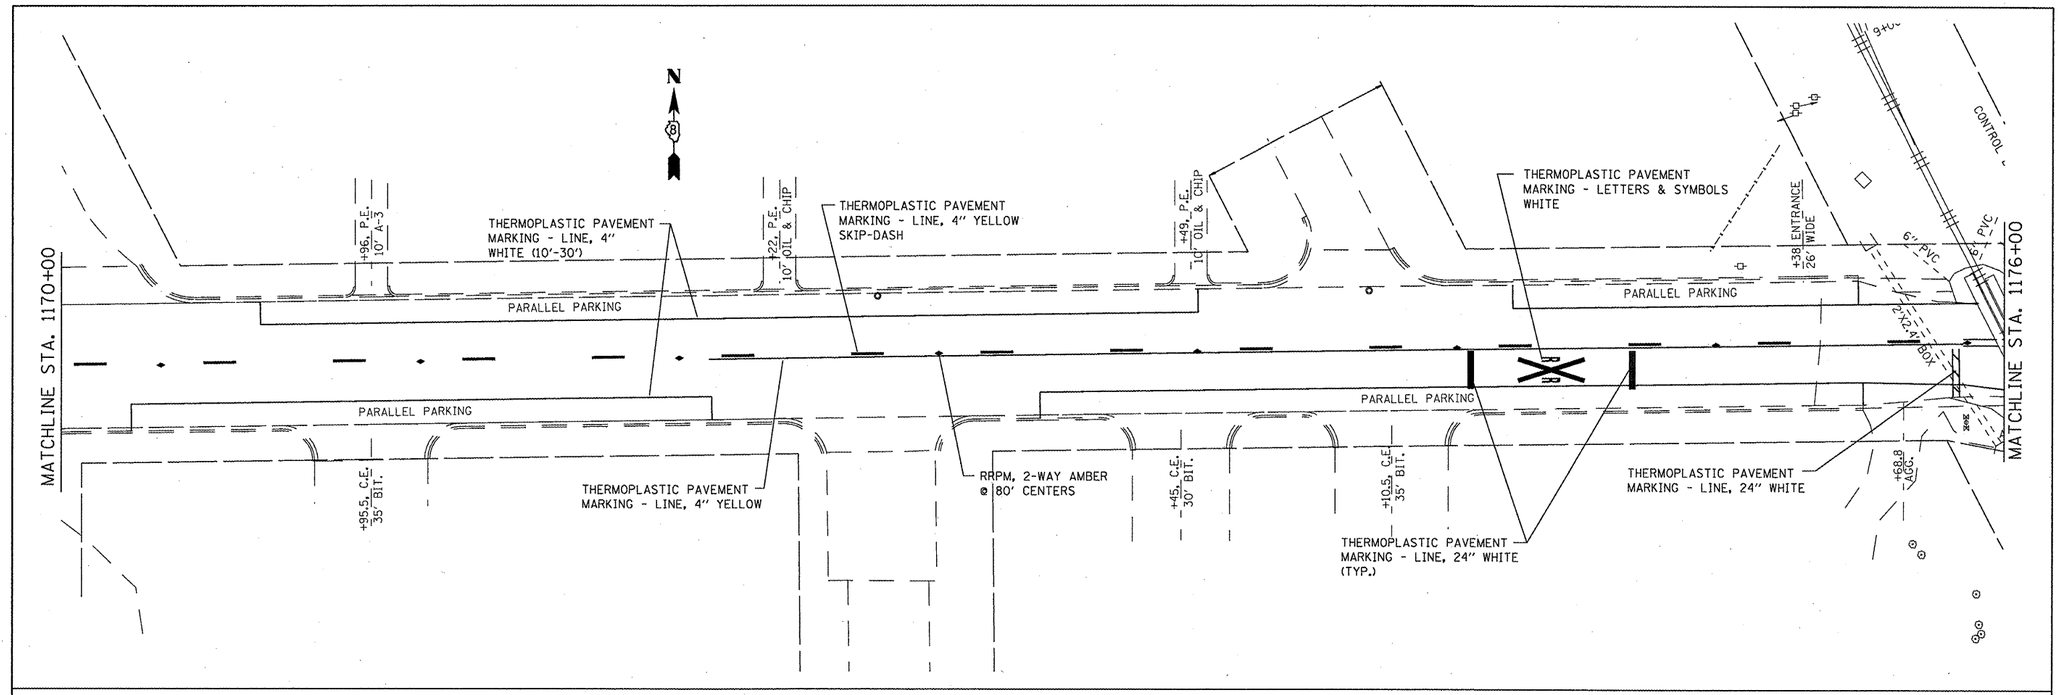

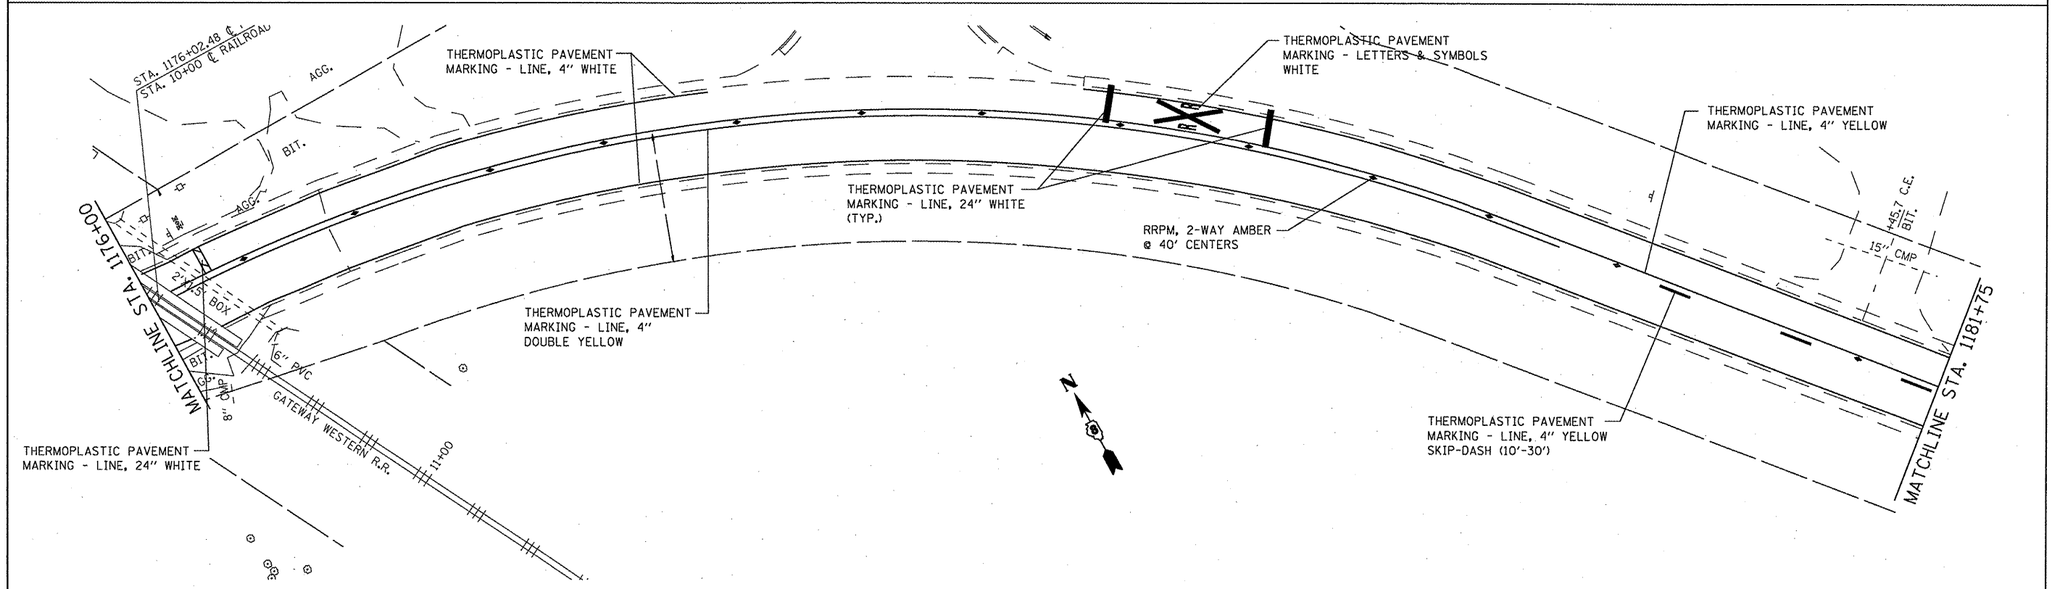

FILE NAME = $FILEL$	USER NAME = $USER$	DESIGNED - ___	REVISED - ___
		DRAWN - ___	REVISED - ___
	PLOT SCALE = $SCALE$	CHECKED - ___	REVISED - ___
	PLOT DATE = $DATE$	DATE - _____	REVISED - ___

STATE OF ILLINOIS
DEPARTMENT OF TRANSPORTATION

PAVEMENT MARKING SHEETS

SCALE: 1" = 20' | SHEET NO. 6 OF 9 SHEETS | STA. 1170+00 TO STA. 1181+75

F.A.P. RTE.	SECTION	COUNTY	TOTAL SHEETS	SHEET NO.
325	57RS-2	JERSEY	37	31
		CONTRACT NO. 76E12		
FED. ROAD DIST. NO. _	ILLINOIS	FED. AID PROJECT		