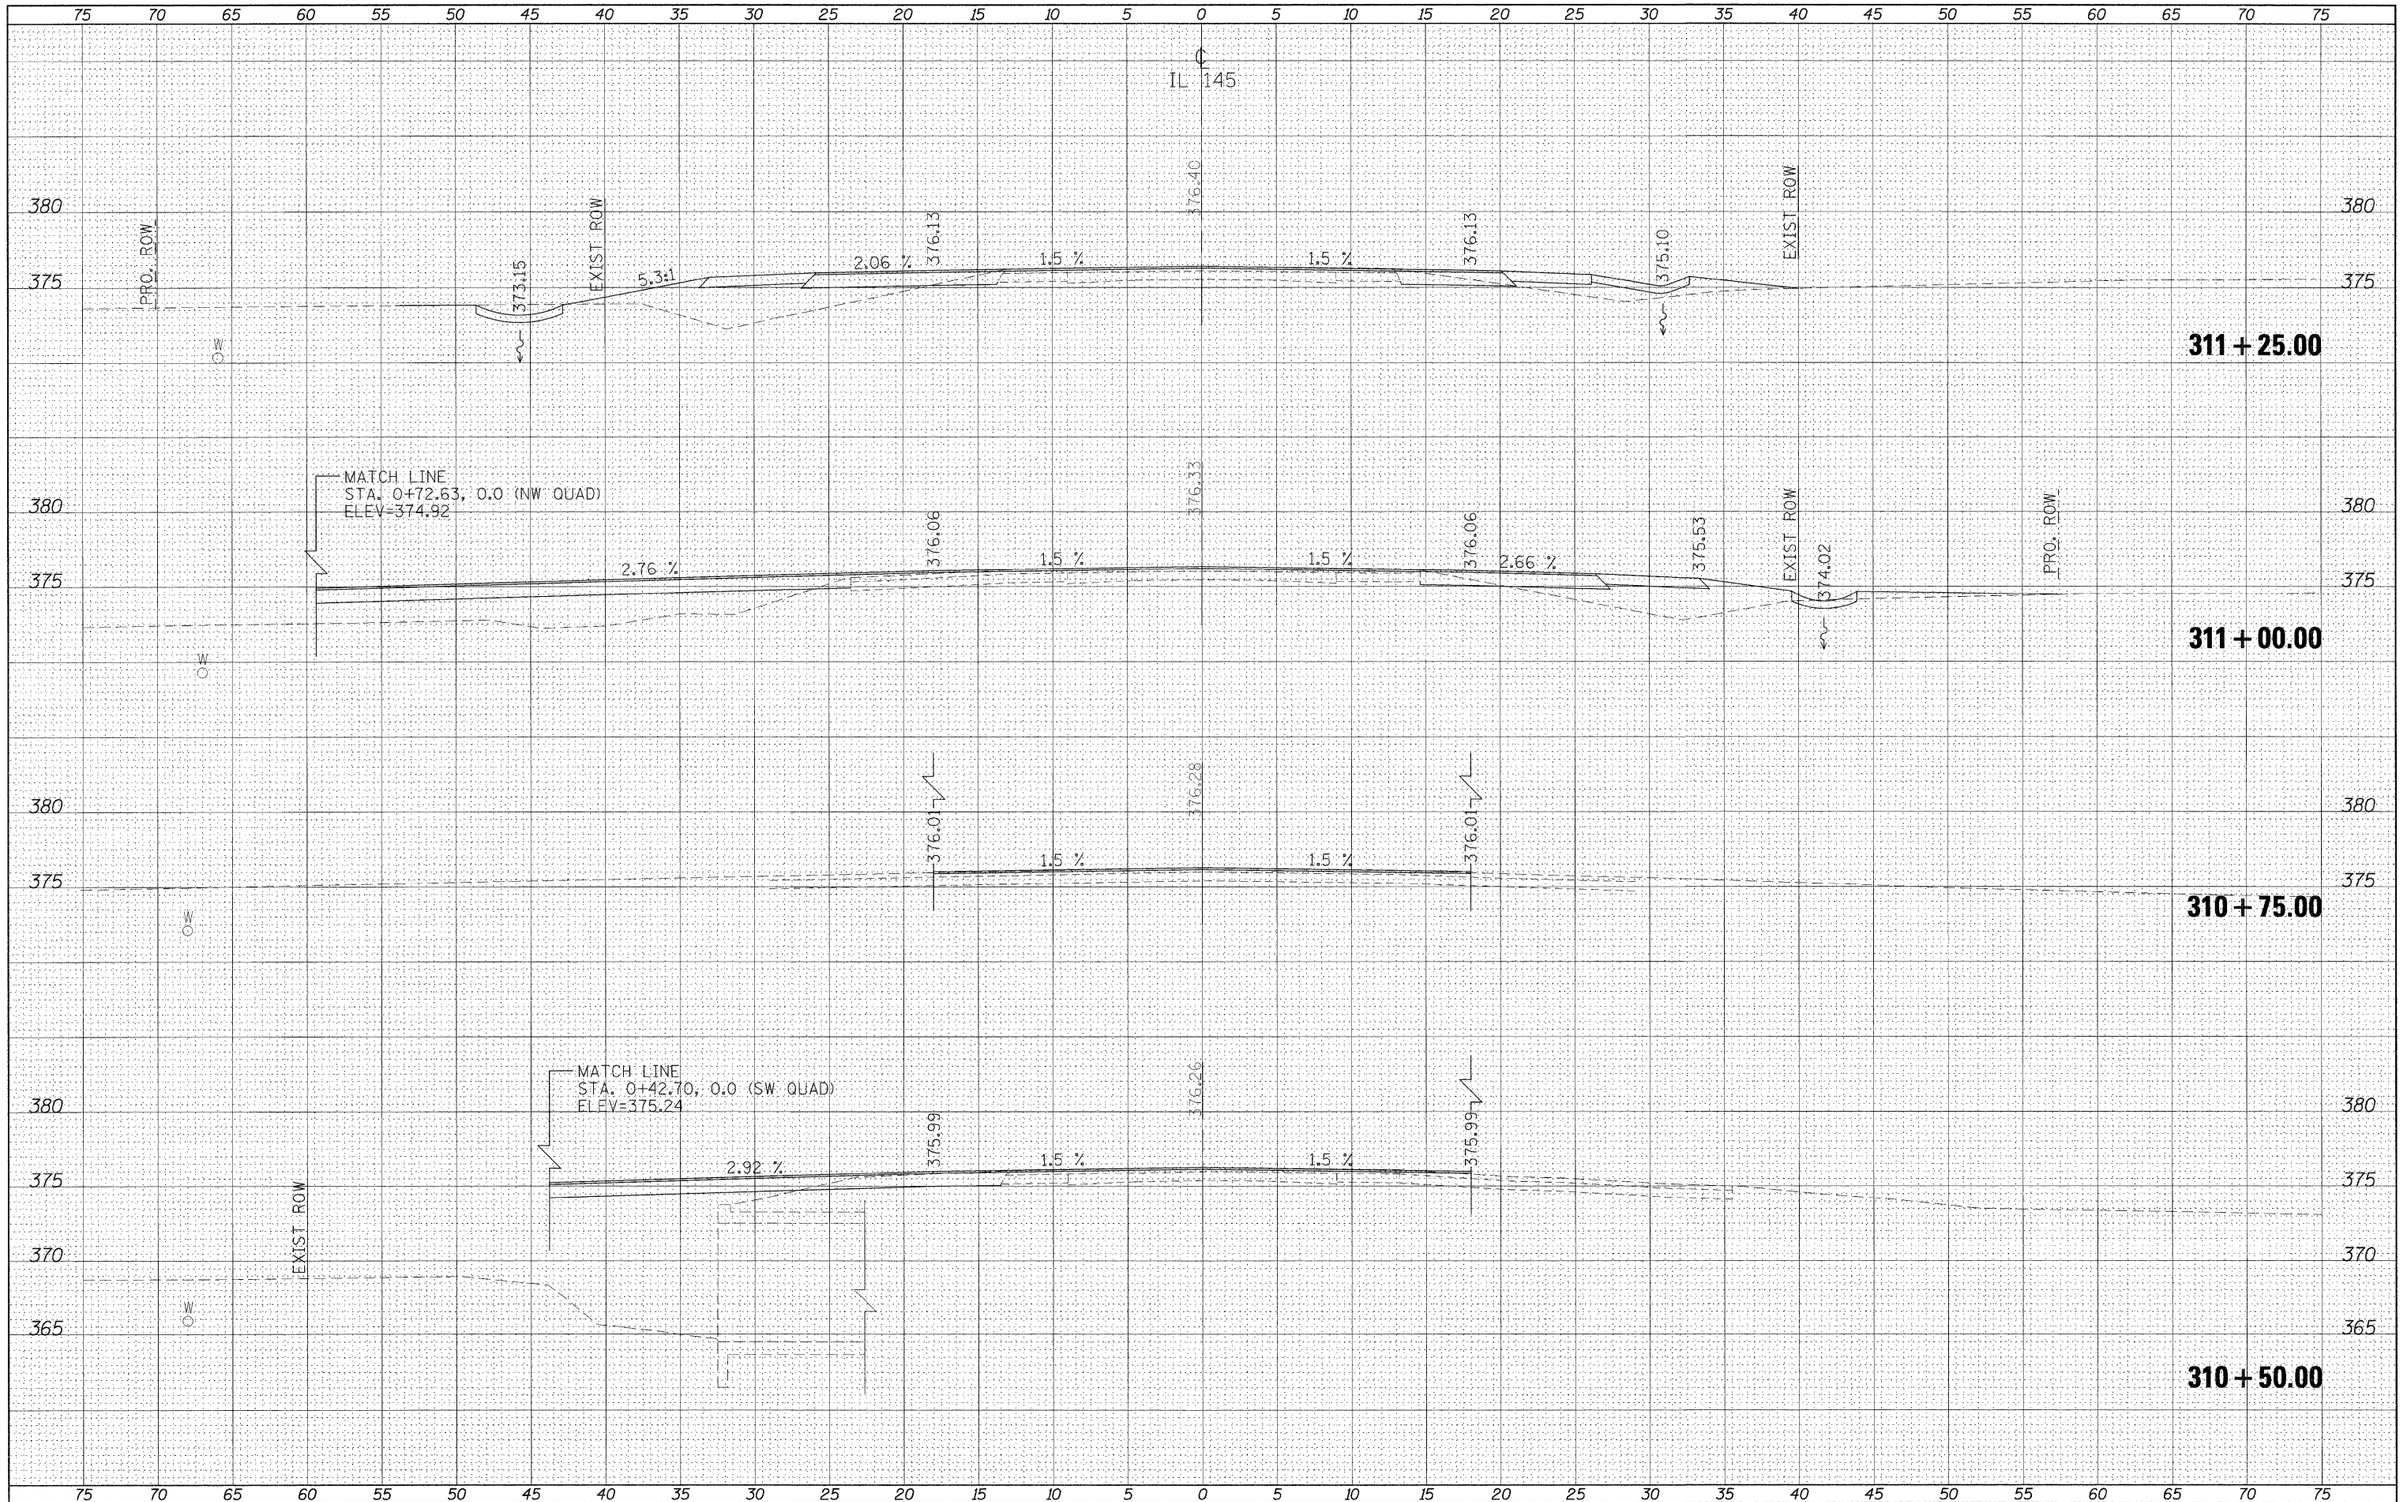

FILE NAME =	USER NAME = neasdp	DESIGNED -	REVISED -
c:\pw_work\pwidot\neasdp\d0125145\d978116_sht_xl145.dgn		DRAWN -	REVISED -
	PLOT SCALE = 5.0000 ' / IN.	CHECKED -	REVISED -
	PLOT DATE = 12/16/2010	DATE -	REVISED -

STATE OF ILLINOIS
DEPARTMENT OF TRANSPORTATION

CROSS SECTIONS – IL 145

SCALE: | SHEET NO. OF SHEETS | STA. 310+50.00 TO STA. 311+25.00

F.A.P. RTE.	SECTION	COUNTY	TOTAL SHEETS	SHEET NO.
132	102 (N,L)	MASSAC	79	45
		CONTRACT NO. 78116		
	ILLINOIS FED. AID PROJECT			

FINAL SURVEY NOTE BOOK NO. — SURVEYED, PLOTTED, TEMPLATE, AREAS, AREAS CHECKED — BY — DATE

ORIGINAL SURVEY NOTE BOOK NO. — SURVEYED, PLOTTED, TEMPLATE, AREAS, AREAS CHECKED — BY — DATE